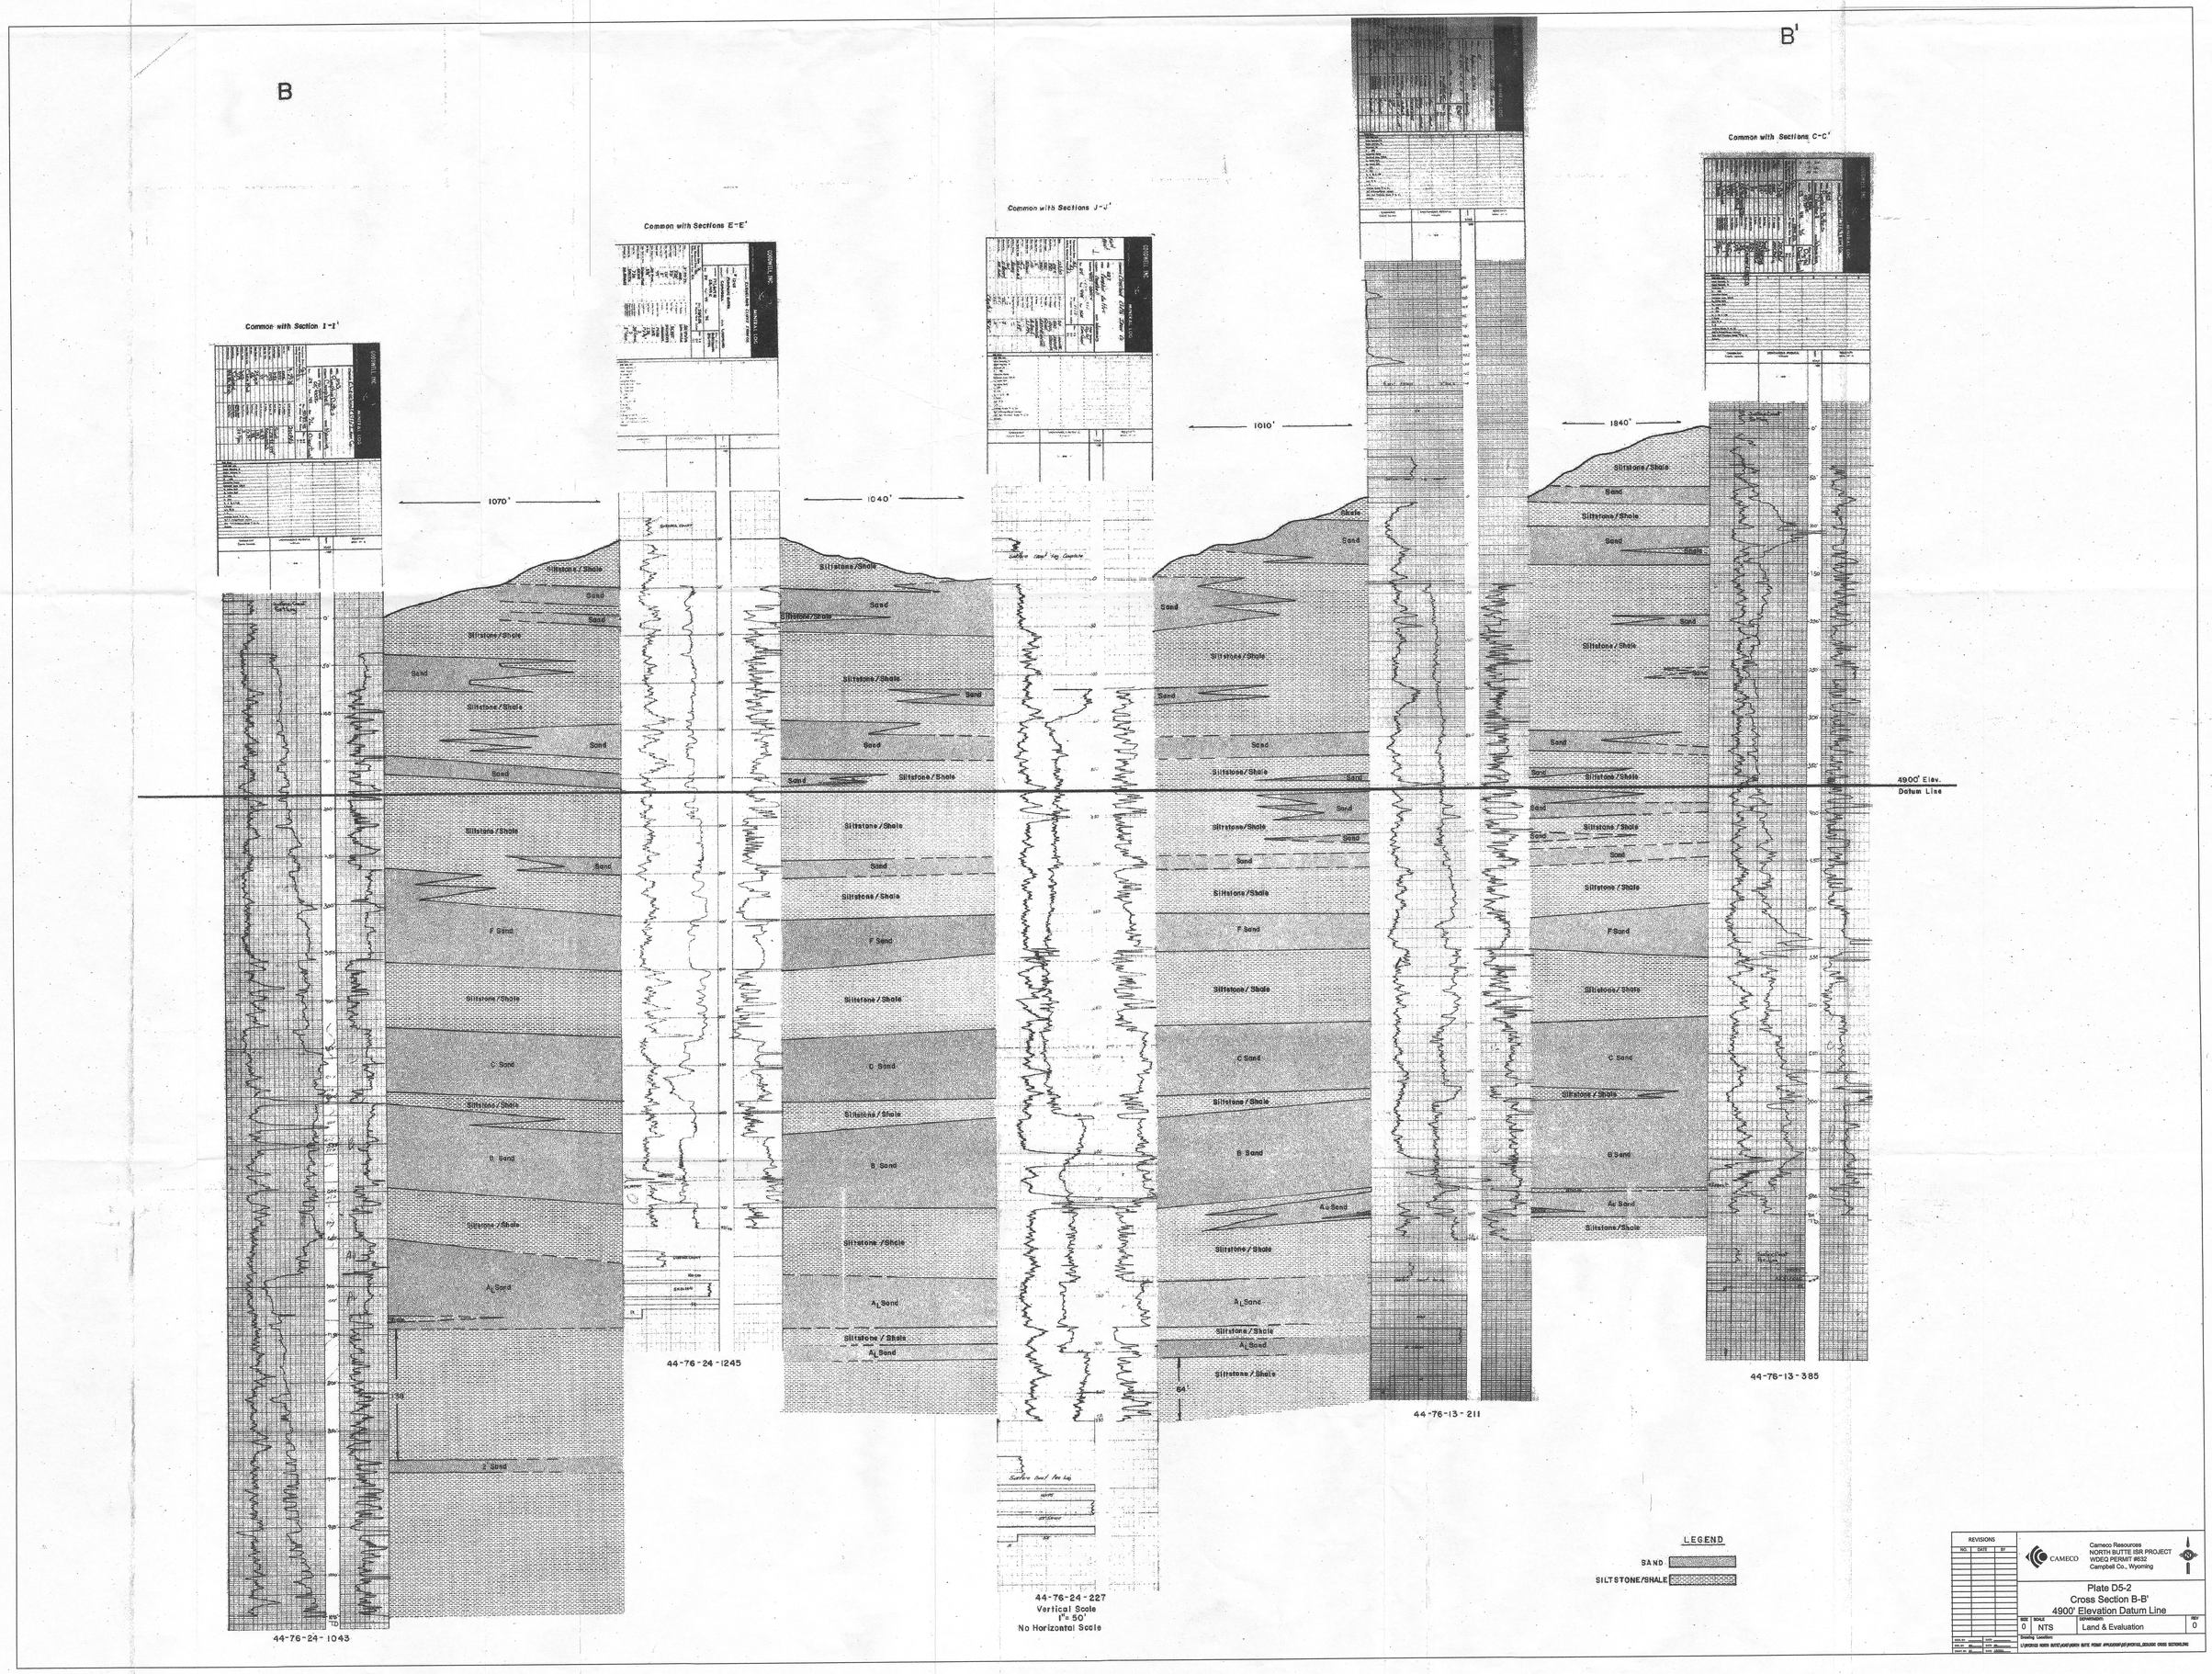
B
B'
Common with Section I-I'
Common with Sections E-E'
Common with Sections J-J'
Common with Sections C-C'
1070'
1040'
1010'
1840'
4900' Elev. Datum Line
Siltstone/Shale
Sand
F Sand
C Sand
B Sand
A Sand
44-76-24-1043
44-76-24-1245
44-76-24-227
Vertical Scale
1"= 50'
No Horizontal Scale
44-76-13-211
44-76-13-385
LEGEND
SAND
SILTSTONE/SHALE
REVISIONS
NO. DATE BY
CAMECO
Cameco Resources
NORTH BUTTE ISR PROJECT
WDEQ PERMIT #632
Campbell Co., Wyoming
Plate D5-2
Cross Section B-B'
4900' Elevation Datum Line
SIZE 0
SCALE NTS
DEPARTMENT: Land & Evaluation
REV 0
Drawing Location:
L:\PROJECTS NORTH BUTTE\WDEQ\NORTH BUTTE PERMIT APPLICATION\GIS\PROJECTS_GEOLOGIC CROSS SECTIONS.dwg

D-187