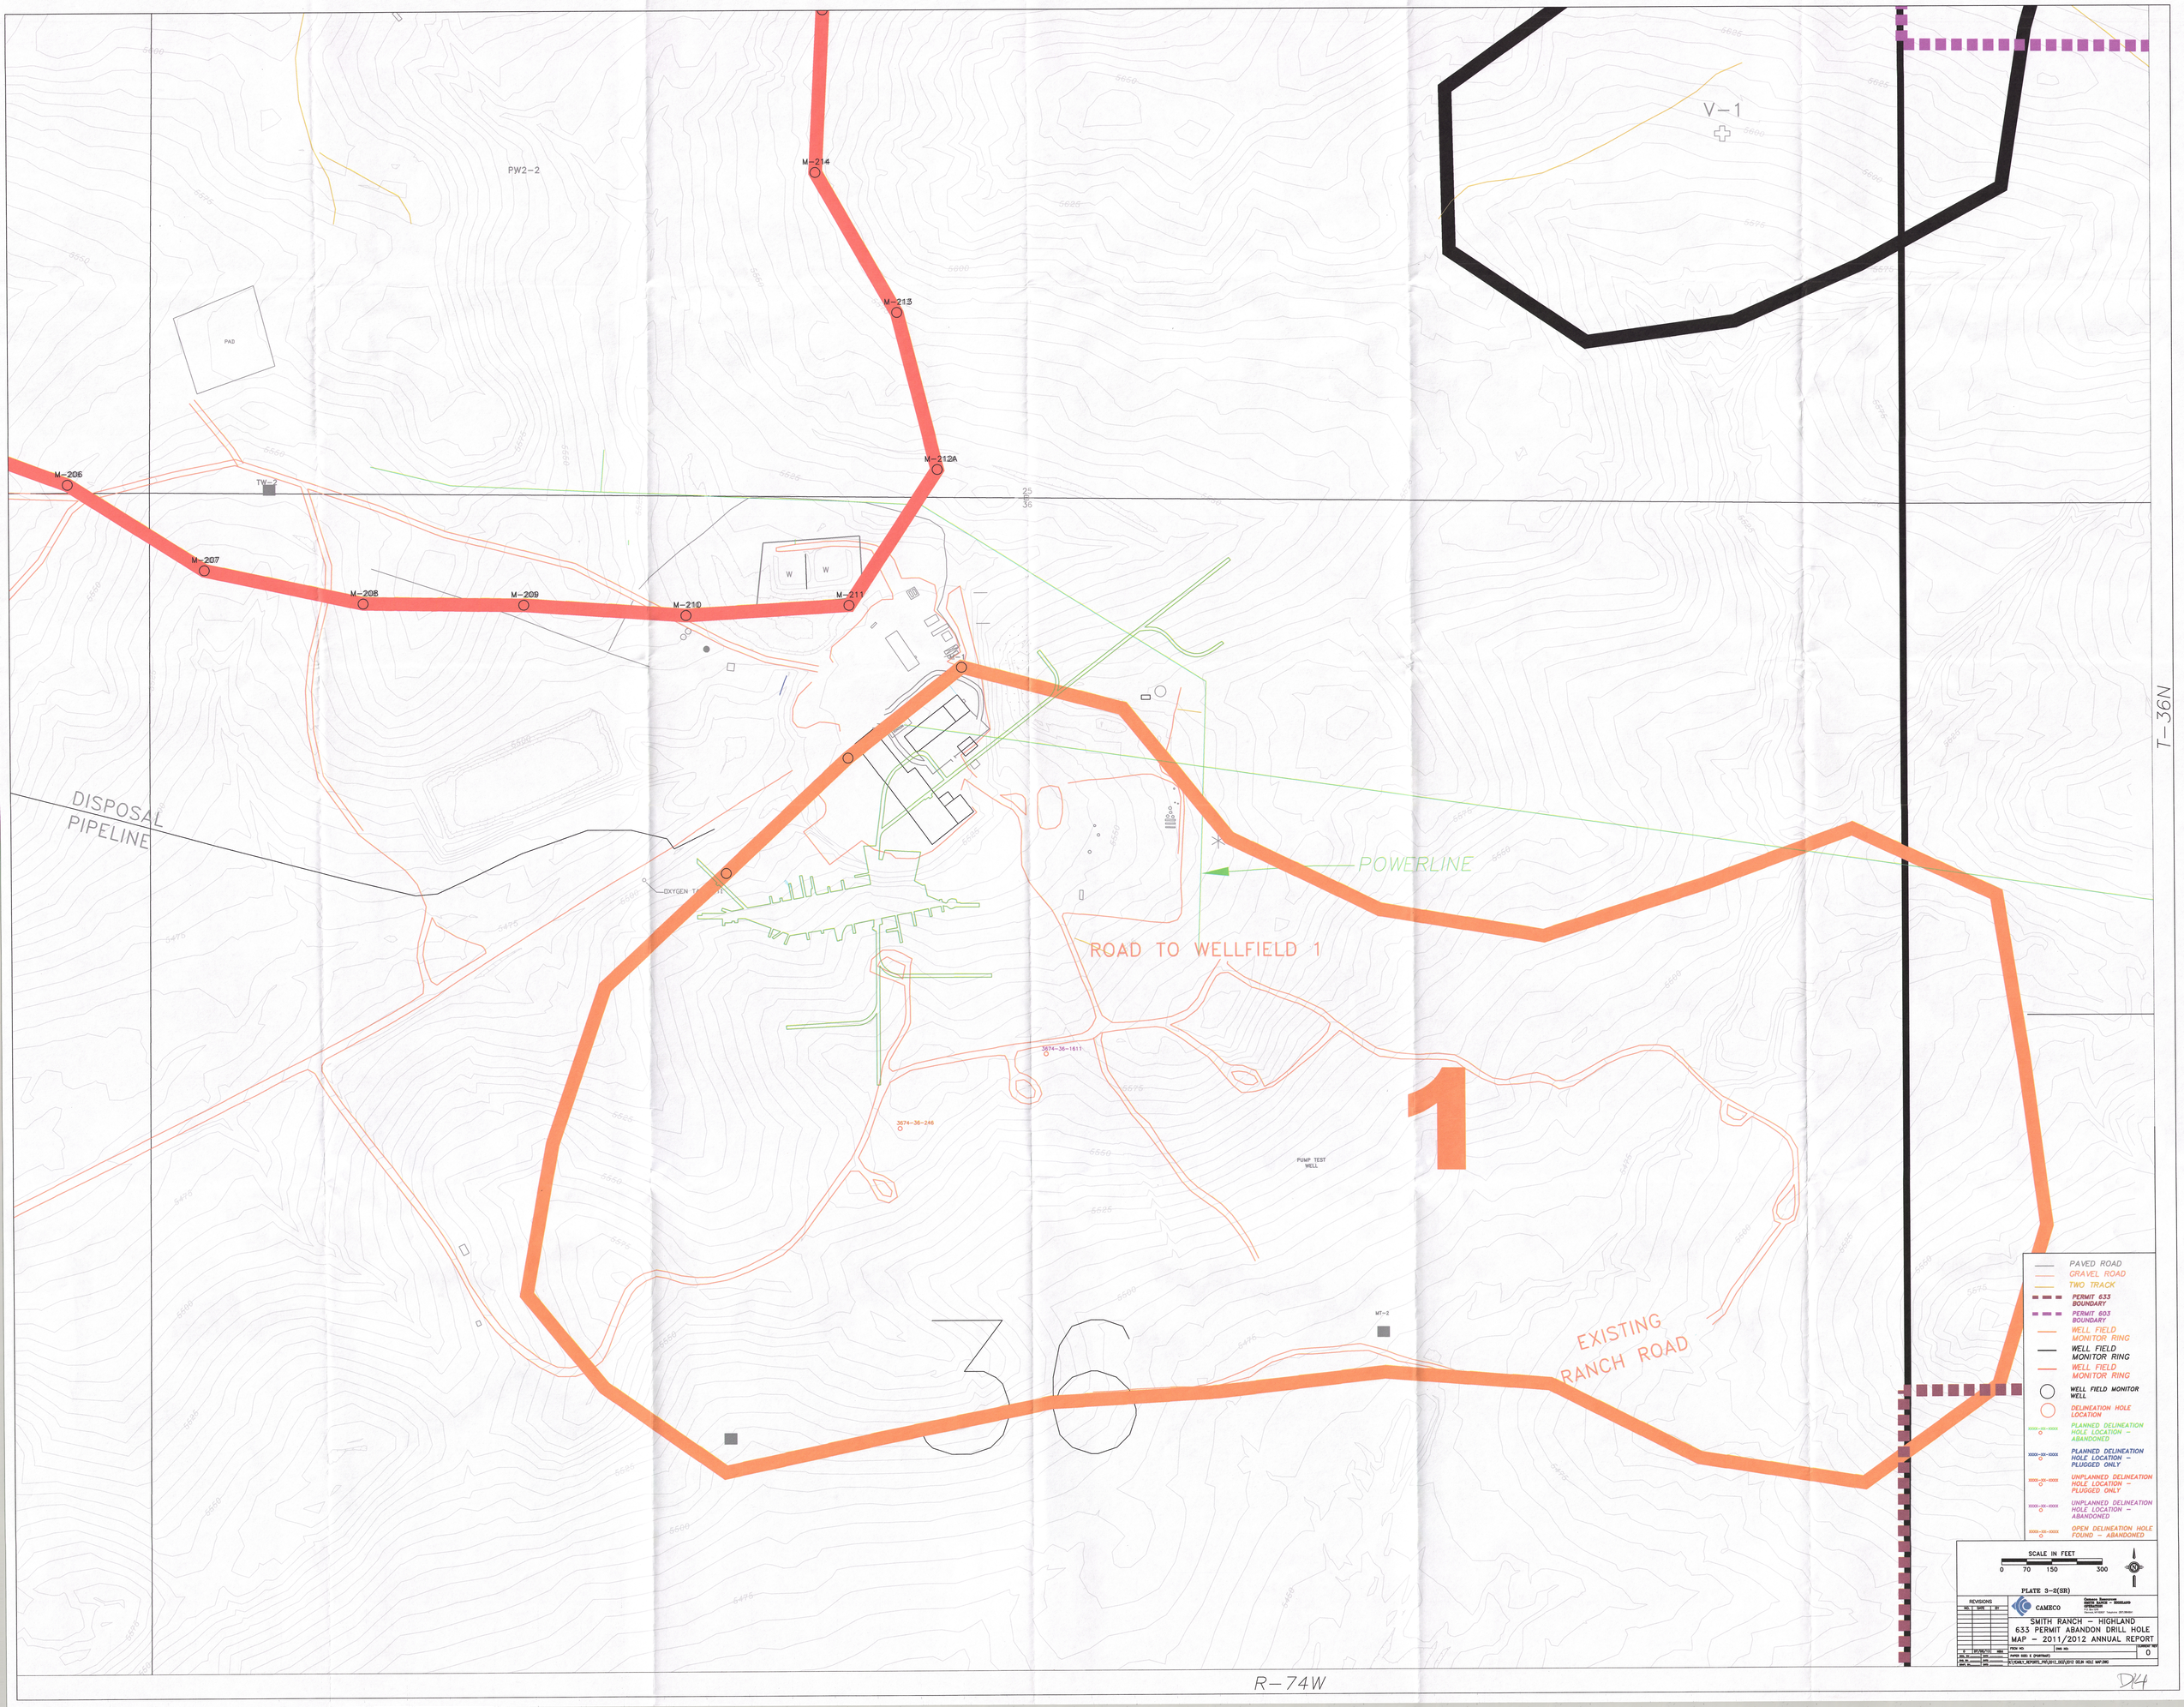

V-1
PW2-2
M-214
M-213
M-212A
M-206
M-207
M-208
M-209
M-210
M-211
TW-2
PAD
DISPOSAL PIPELINE
POWERLINE
ROAD TO WELLFIELD 1
EXISTING RANCH ROAD
1
36
T-36N
R-74W
PAVED ROAD
GRAVEL ROAD
TWO TRACK
PERMIT 633 BOUNDARY
PERMIT 603 BOUNDARY
WELL FIELD MONITOR RING
WELL FIELD MONITOR RING
WELL FIELD MONITOR RING
WELL FIELD MONITOR WELL
DELINEATION HOLE LOCATION
PLANNED DELINEATION HOLE LOCATION - ABANDONED
PLANNED DELINEATION HOLE LOCATION - PLUGGED ONLY
UNPLANNED DELINEATION HOLE LOCATION - PLUGGED ONLY
UNPLANNED DELINEATION HOLE LOCATION - ABANDONED
OPEN DELINEATION HOLE FOUND - ABANDONED
SCALE IN FEET
0 70 150 300
PLATE 3-2(SR)
CAMECO
SMITH RANCH - HIGHLAND
633 PERMIT ABANDON DRILL HOLE
MAP - 2011/2012 ANNUAL REPORT
0