COLUMN SCHEDULE

AUXILIARY BUILDING / FUEL HANDLING BUILDING

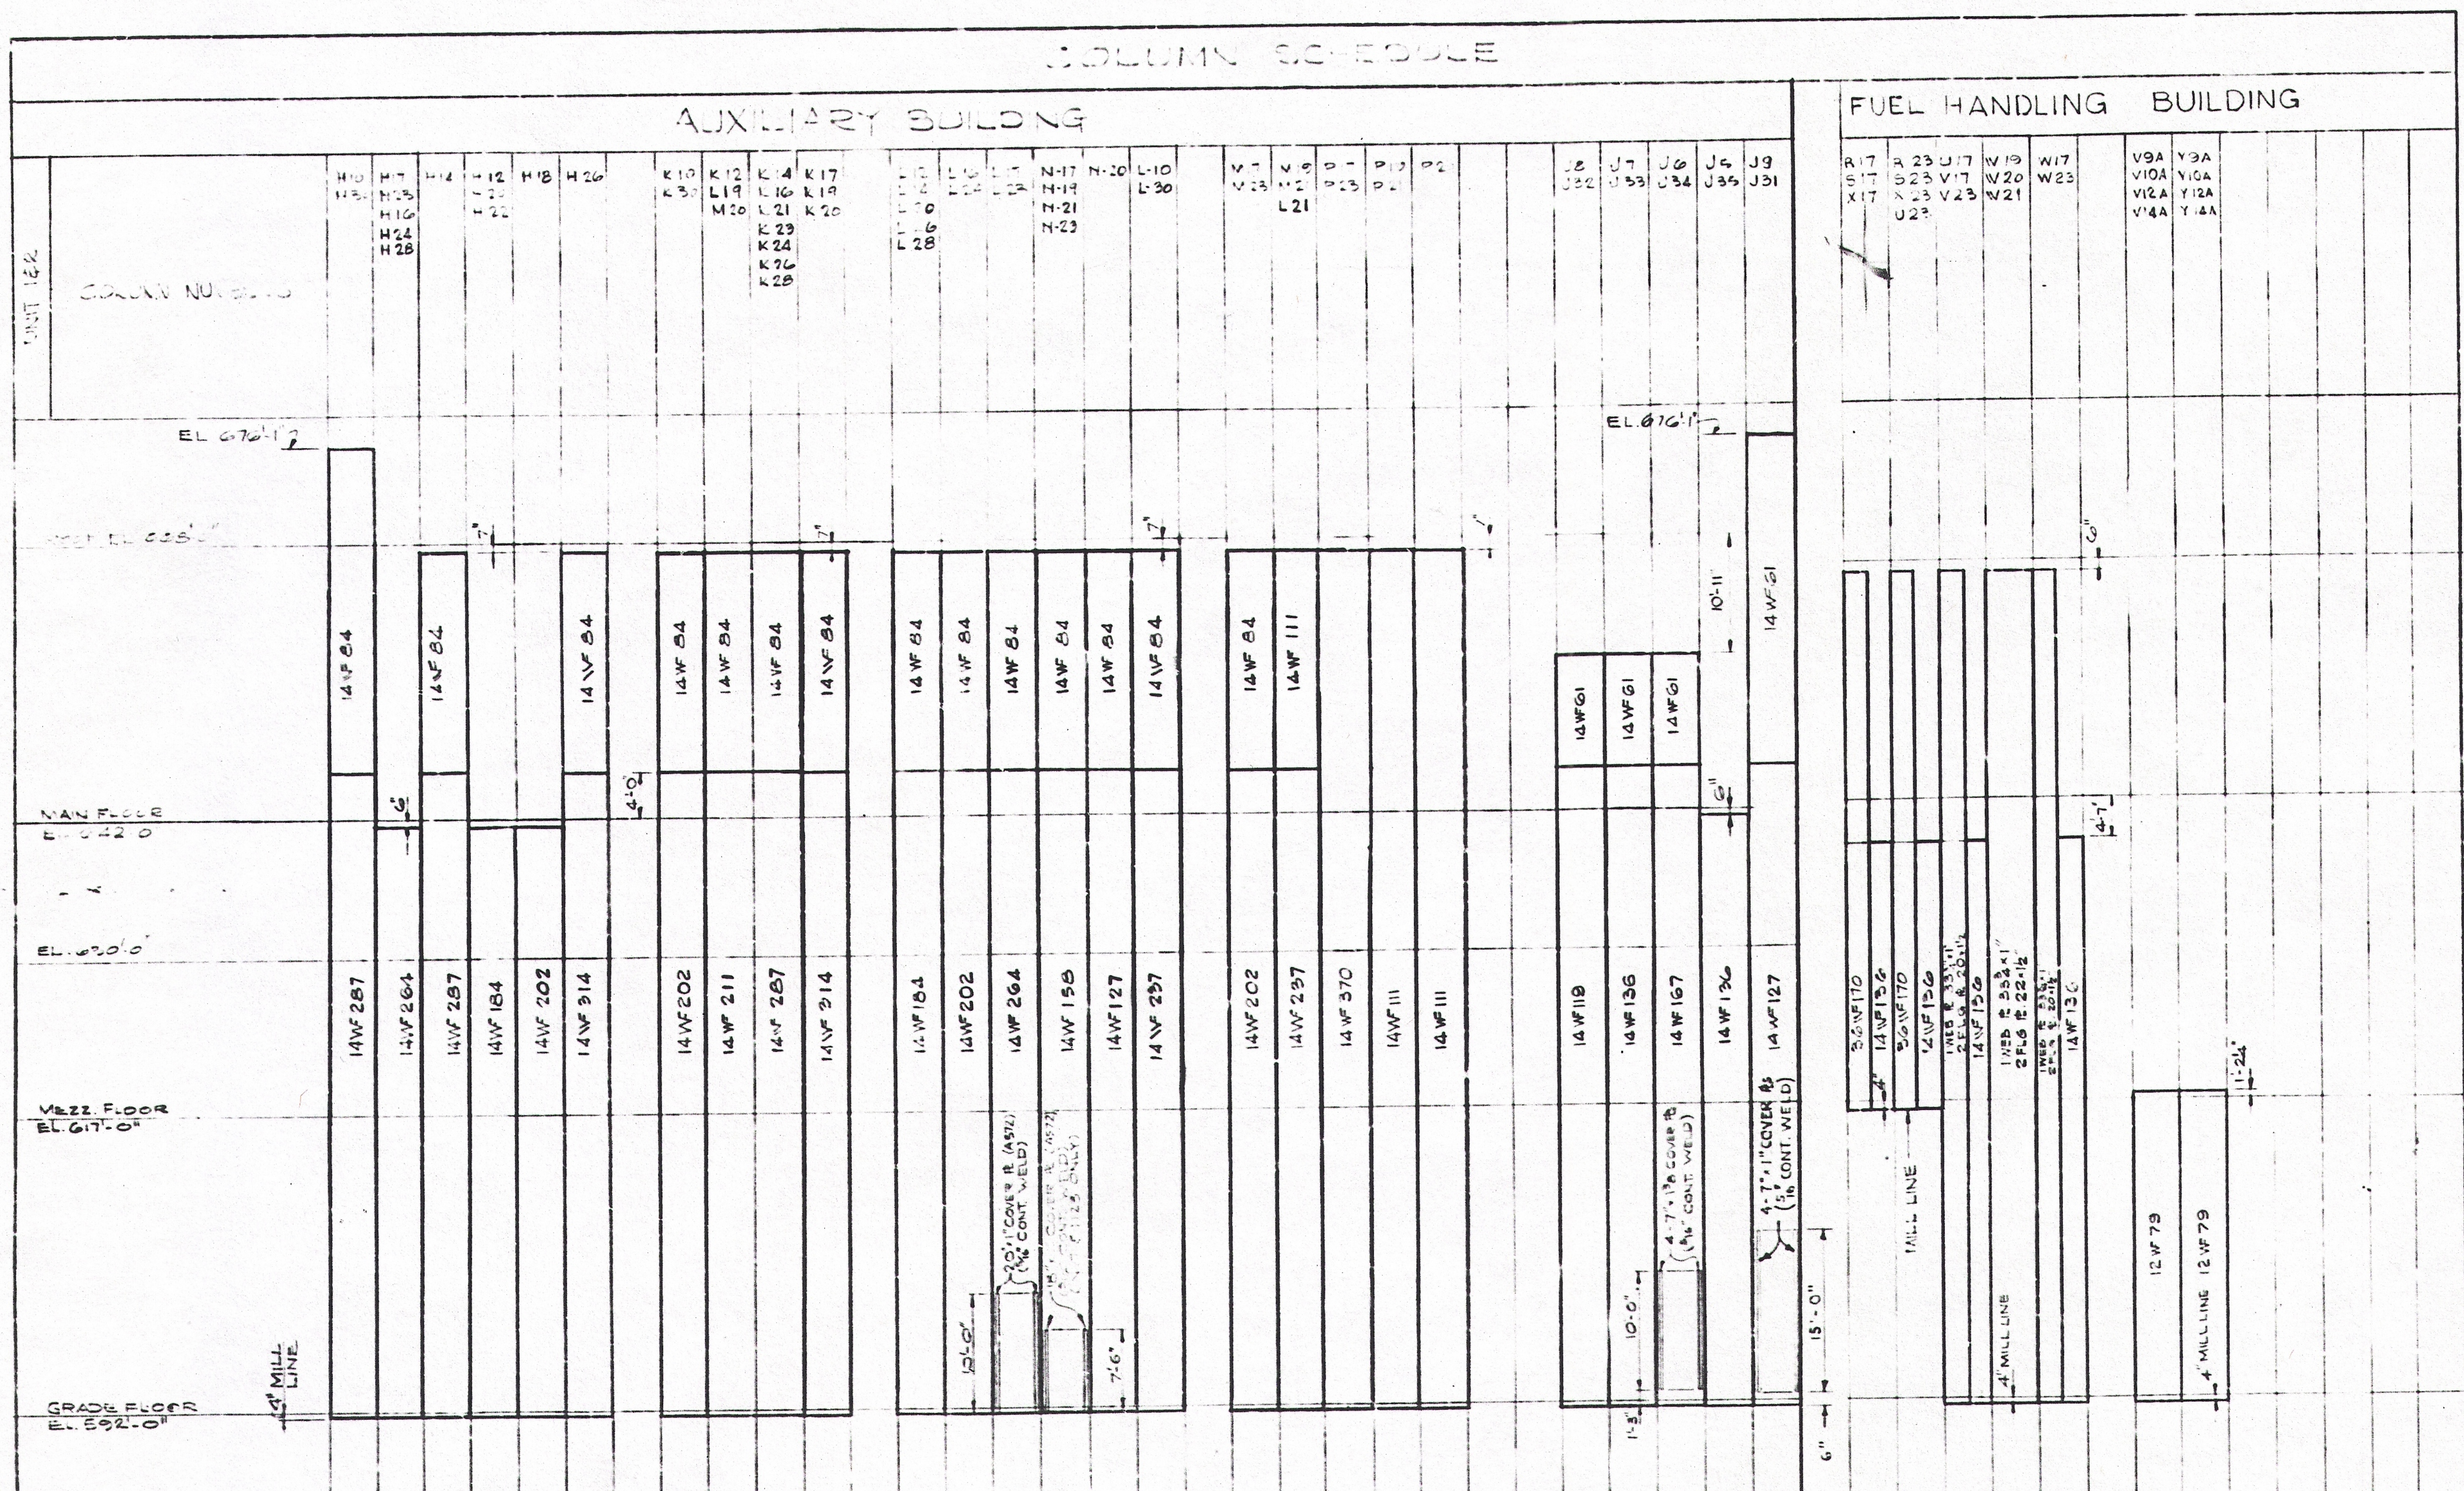

TYPE OF BASE PL. SEE STANDARD 1700 OR DETAILS (DWG B 287) (A36)		S.	B	C	B	B	C	S	B	C	C	B	S	S	B	B	S
(base plate sketch: B, C, T)	B	37"	31"	37"	30"	31"	44"	33"	32"	38"	44"	32"	29"	36"	28"	25"	24"
	T	4"	3"	4"	2¾"	3"	4"	3½"	3¼"	4"	4"	3½"	2¾"	4"	2½"	2¼"	2"
	C	32"	34"	40"	32"	33"	44"	26"	34"	40"	44"	26"	26"	28"	28"	25"	24"
TYPE OF COLUMN STEEL		A36	A36	A36	A36	A36	A36	A36	A36	A36	A36	A36	A36	A36	A36	A36	A36
TYPE OF ANCH BOLTS (A36)		6	6	6	6	6	6	6	6	6	6"	6	6	6	6	6	6"
	DIA	2"	[illegible]	1"	1"	1"	1"	2"	1"	1"	1"	1"	2"	2"	1"	1"	2"
	L	4'-6"	3'-6"	3'-6"	3'-6"	3'-6"	3'-6"	4'-6"	3'-6"	3'-6"	3'-6"	3'-6"	4'-6"	4'-6"	3'-6"	3'-6"	4'-6"
	R	6"	3½"	3½"	3½"	3½"	3½"	6"	3½"	3½"	3½"	3½"	6"	6"	3½"	3½"	6"

TYPE OF BASE PL.		S	B	J	B	N	B	B	S	S	B	R	R	R	T	R	A	A
	B	31"	35"	28"	23"	32"	23"	24"	27"	24"	23"	36"	36"	36"	36"	30"	14"	14"
	T	3¼"	3¾"	4½"	2¼"	4½"	2"	2¼"	3¾"	2¼"	2"	7"	7"	7"	7"	7"	1½"	1½"
	C	26"	35"	53"	26"	35"	25"	28"	29"	28"	25"	52"	52"	52"	37¼"	52"	15"	15"
TYPE OF COLUMN STEEL		A36	A36	A572	A572	A572	A36	A36	A36	A36	A36	A572	A572	A572	A572	A572	A36	A36
TYPE OF ANCH BOLTS (A36)		6	6	6	6	6	6	6	6	6	6	6	6	6	6	6"	6	6
	DIA	2"	1"	4 SETS 2½"	1"	2"	1"	1	2"	2"	1	2 SETS 2½"	2 SETS 2½"	2 SETS 2½"	2 SETS 2½"	2 SETS 2½	1	1"
	L	4'-6"	3'-6"	5'-6"	3'-6"	4'-6"	3'-6"	3'-6"	4'-6"	4'-6"	3'-6"	5'-0"	5'-0"	5'-0"	5'-0"	5'-0"	2'-6"	2'-6"
	R	6"	3½"	8"	3½"	8"	3½"	3½"	3½"	3½"	3½"	8"	8"	8"	8"	8'-0"	3½"	3½"

NOTES

1. FOR GENERAL NOTES SEE DWG B-285

REFERENCE DRAWINGS

Drawing Release Record			
Rev.	Date	Init	Description
	12-16-68		
A	12-31-68		
B	1-29-69		
C	6-20-69		
D	6-23-69		ADDED
E	6-26-69		ADDED
F	7-2-69		

MF

AUXILIARY BLDG. & REFUELING BLDG.
COLUMN SCHEDULE
ZION STATION UNIT 1 & 2
COMMONWEALTH EDISON CO.
CHICAGO, ILLINOIS

SCALE NONE
DRAWN H. CARSTENSEN 7-8-68
CHECKED J.M. Kraner 12-31-68
ENGINEER
APPROVED Goolnick 12-31-68
JOB NO 3782 3838

SARGENT & LUNDY ENGINEERS CHICAGO

DRAWING NO. B-284

D19

CONDITION OF ORIGINAL DRAWING - FAIR - REPRODUCTION CONSULTANTS LTD. . . 4-88 -30x