DIETZGEN 128 DRAFTEX

B-420

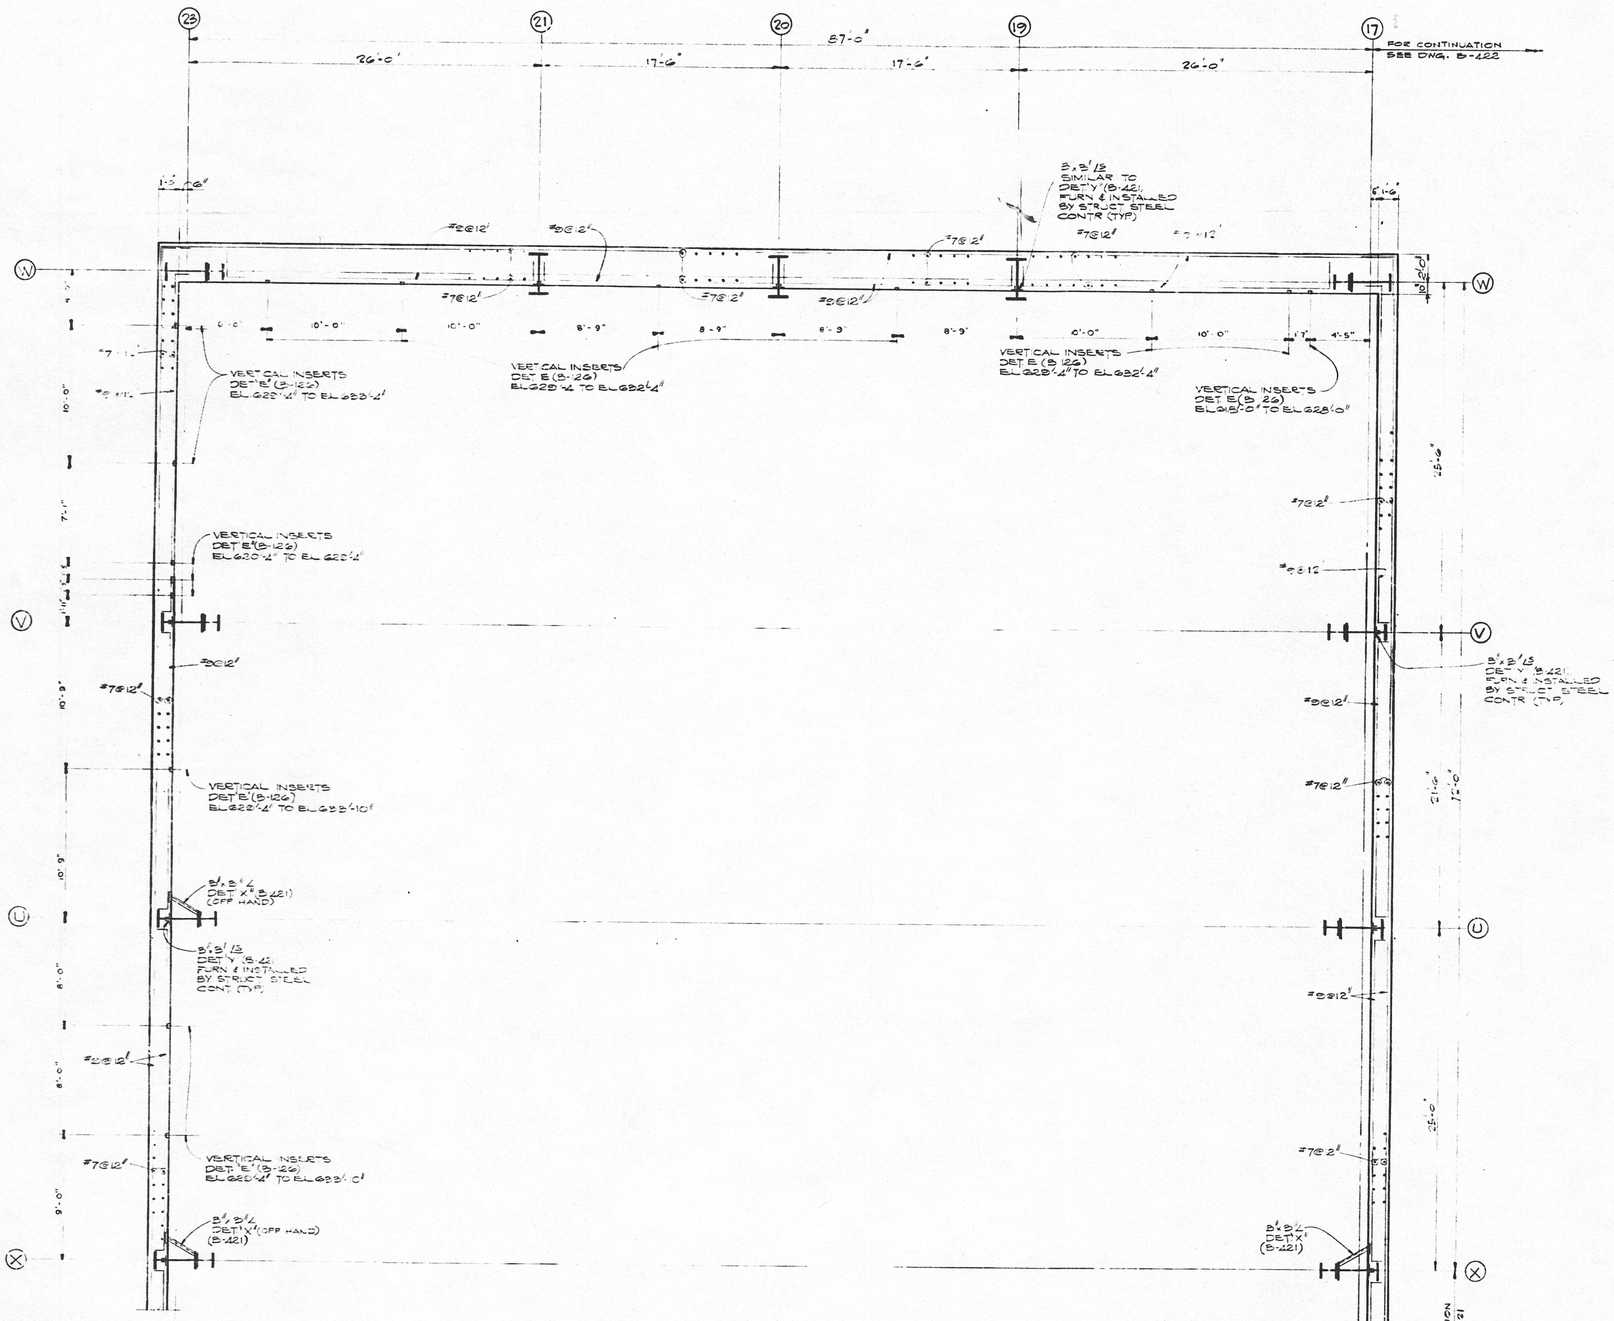

FUEL HANDLING BUILDING WALL PLAN ABOVE EL 617'-0"

NOTES

1. ...SEE DWG. B-555
2. ...SHOWN ON THIS DRAWING SHALL BE ...WITH THE JOB SPEC X-2359 ...OTHERWISE NOTED.

REFERENCE DRAWINGS

B-421 ...PLAN ELEVATIONS AND SECTIONS PLAN EL 617'-0" WEST AREA

Drawing Release Record			
Rev.	Date	Init	Description