B-753

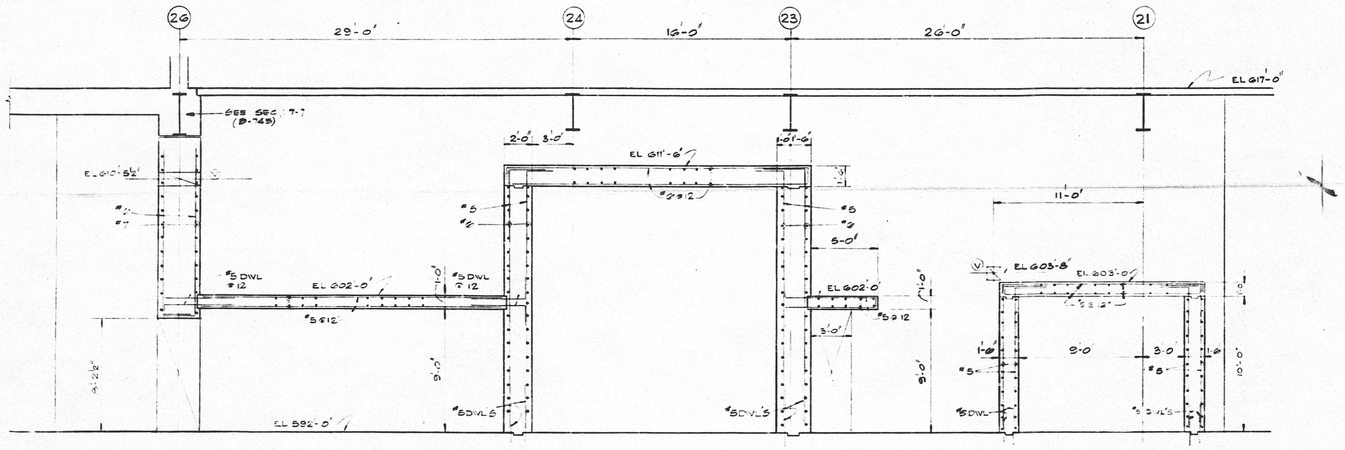

SECTION 53-53
(B-725)

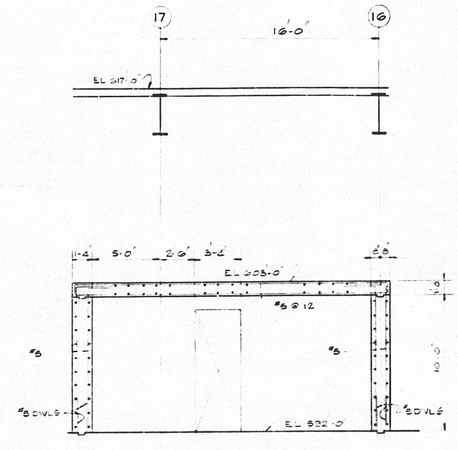

SECTION 55-55
(B-724)

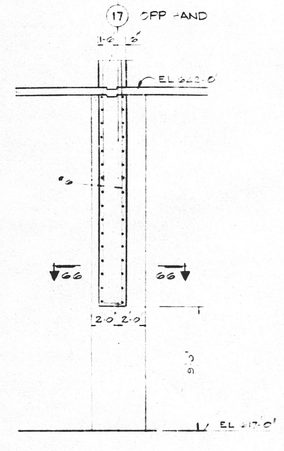

SECTION 56-56
(B-726),(B-727)

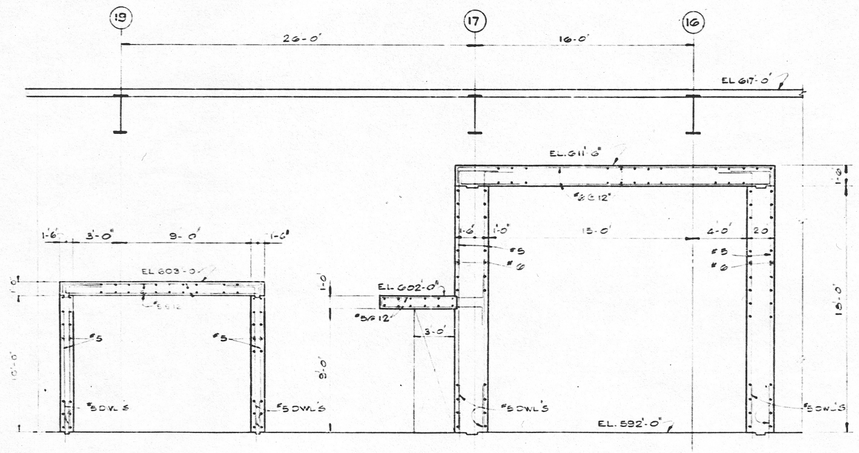

SECTION 54-54
(B-724)

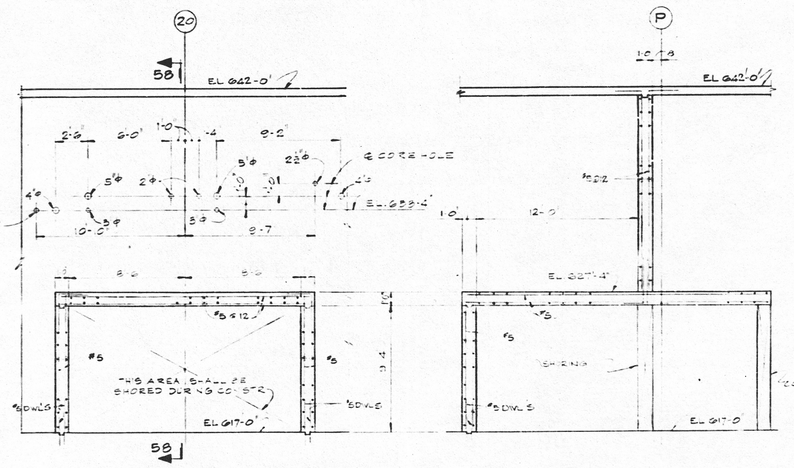

SECTION 57-57
(B-726),(B-727)

SECTION 58-58
(B-726),(B-727)

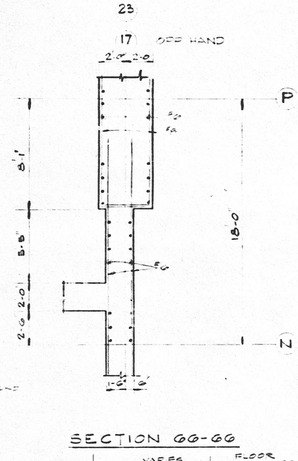

SECTION 66-66

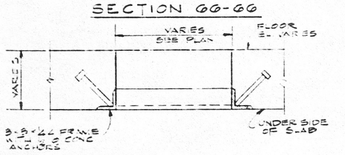

DETAIL 15
SCALE 1"=1'-0"

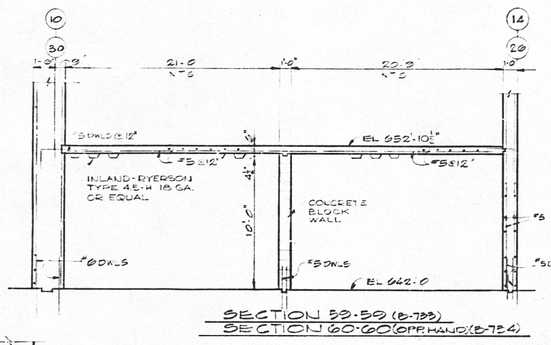

SECTION 59-59 (B-733)
SECTION 60-60 (OPP. HAND) (B-734)

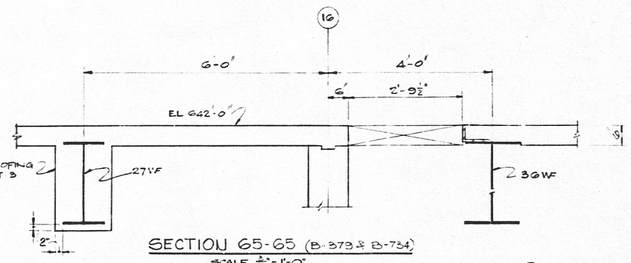

SECTION 65-65 (B-373 & B-734)
SCALE ¾"=1'-0"

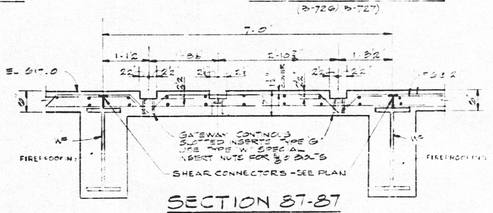

SECTION 87-87
(DWG B-736 & B-738)
SCALE ¾"=1'-0"

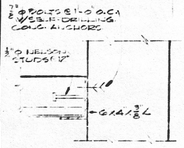

DETAIL 16
SCALE 1½"=1'-0"

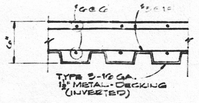

SECTION 90-90
SCALE 1½"=1'-0"

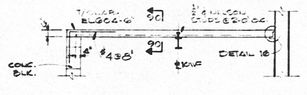

SECTION 89-89 (B-738)

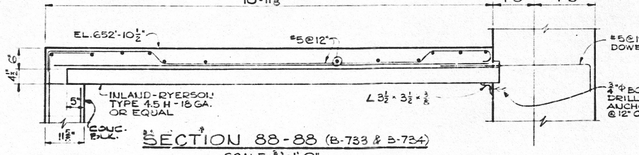

SECTION 88-88 (B-733 & B-734)
SCALE ¾"=1'-0"

NOTES

1. FOR GENERAL NOTES SEE DWG B-283

REFERENCE DRAWING

DRAWING RELEASE APPROVAL

REV	DATE RELEASED	PURPOSE: ADD CORE HOLES PER FCR "SEC 8-13 & NOZZLE TABLE FOR REACTOR
J	09-10-81	

PREPARED [signature] RELEASED [signature] APPROVED [signature]

Drawing Release Record

Rev.	Date	Init.	Description
A	3-11-80	JW	ISSUED WITH CONSTRUCTION
B	3-14-80	JW	REV SECT'S
C	6-19-80	JW	REV SECTS
D		JW	
E	7-11-79	JW	REV SECTS
F	12-6-79	JW	REV SECTS
G	1-13-78	JW	REV SECTS
H	7-27-77	JW	REV SECTS
J	9-10-81	JW	ADD CORE HOLES

WALSER 81-3058 REGISTERED PROFESSIONAL ENGINEER OF ILLINOIS
Adolf Dahlen 9-18-81

SAFETY RELATED

AUXILIARY BUILDING
SECTIONS & DETAILS SHEET 12
ZION STATION UNIT 1 & 2
COMMONWEALTH EDISON CO.
CHICAGO, ILLINOIS

SCALE 1"=1'-0"
DRAWN J.C. BERNAL 7-28-80
CHECKED J.M. Kramer 12-15-80
ENGINEER J. Fletcher 12-15-80
APPROVED E. Gwolniak 12-15-80
JOB NO. 3782 5838 9607

SARGENT & LUNDY ENGINEERS CHICAGO

DRAWING NO. B-753

6102-00

CONDITION OF ORIGINAL DRAWING - FAIR - REPRODUCTION CONSULTANTS LTD. . . 4-88 -30x D71