B-754

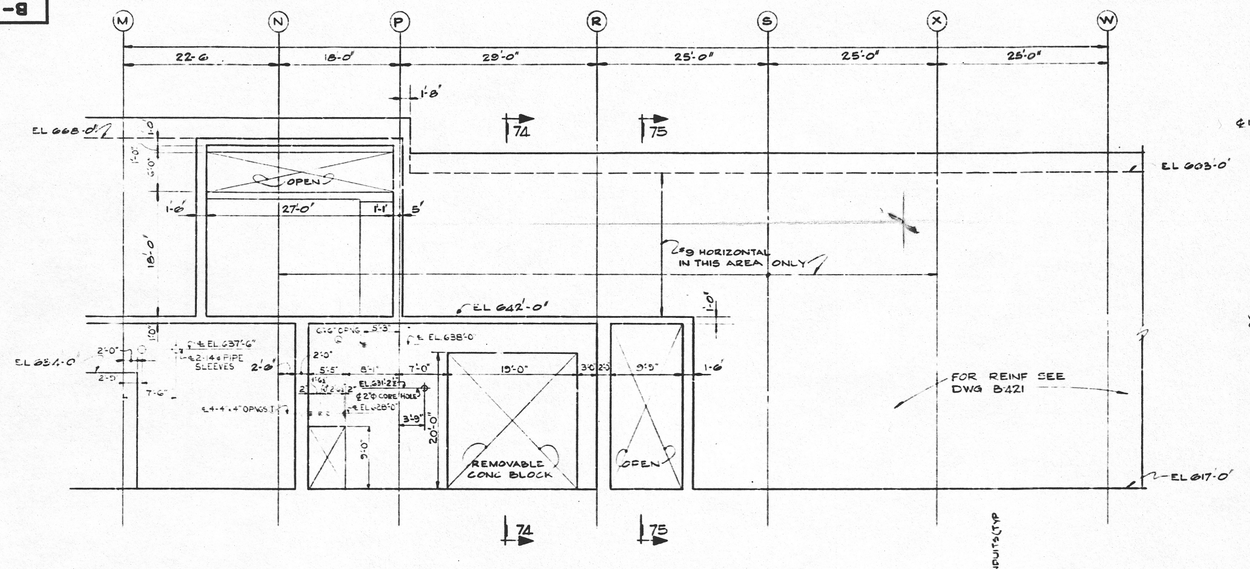

SECTION 73-73 (B-732 & B-727)
SCALE: 1/8"=1'-0"

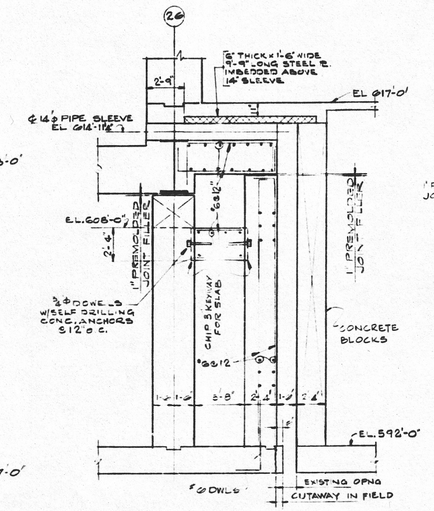

SECTION 76-76 (B-723 & B-728)
SCALE ½"=1'-0"

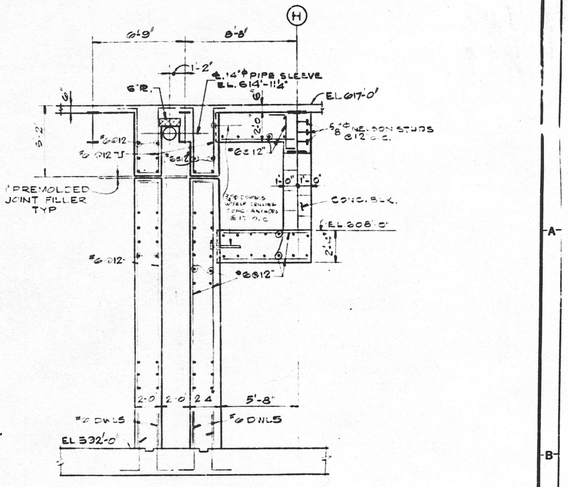

SECTION - 77-77 (B-723 & B-728)
SCALE ½"=1'-0"

(23) (OPP HAND)
(17)

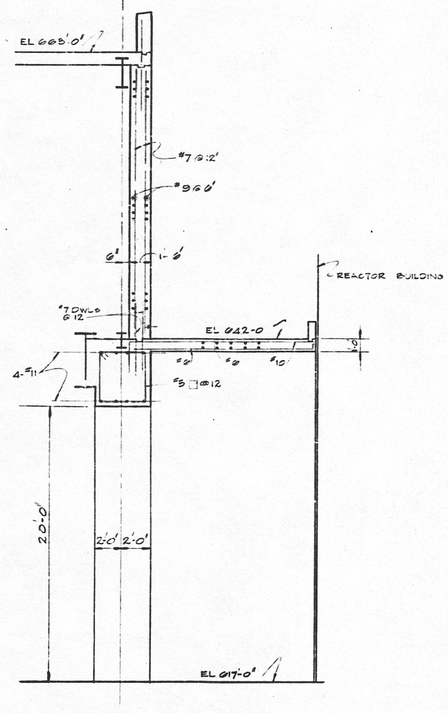

SECTION 74-74 (B-726 & B-727) (B-731 & B-732)
SCALE: ½"=1'-0"

(22) (OPP HAND)
(17)

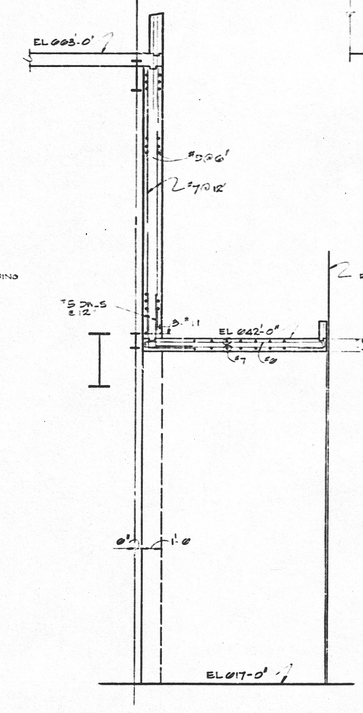

SECTION 75-75 (B-726 & B-727) (B-731 & B-732)
SCALE ½"=1'-0"

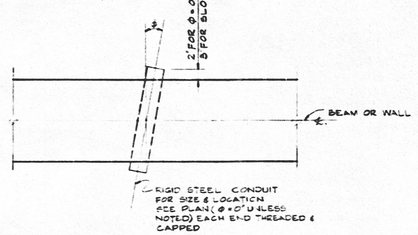

DETAIL 9 (B-731)

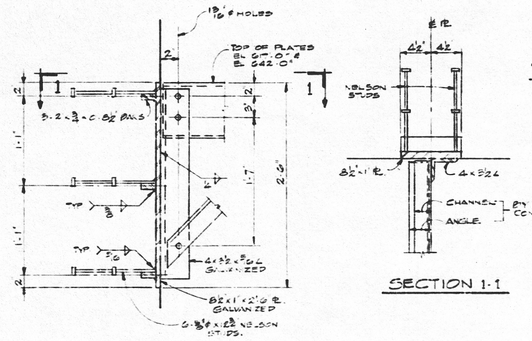

DETAIL 10 AS SHOWN
DETAIL 10A OPP HAND
(B-729, B-730, B-738, B-739)
SCALE: ½"=1'-0"

SECTION 1-1

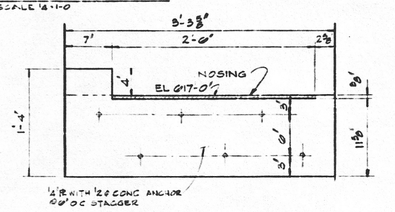

SECTION 80-80 (B-727)
SECTION 87-87 (B-720) OPP HAND
SCALE ½"=1'-0"

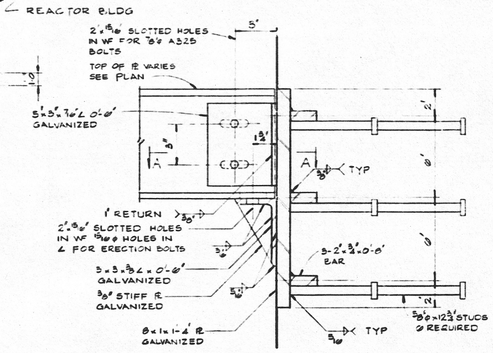

DETAIL 11 (B-730 B-738)
SCALE 3"=1'-0"

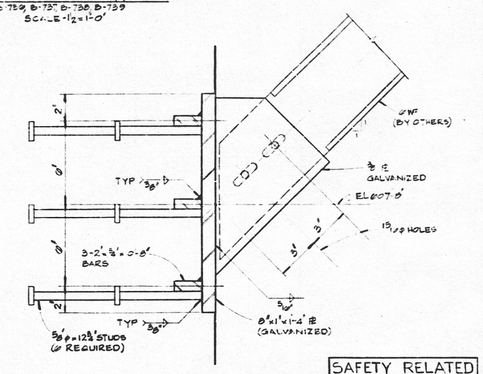

DETAIL 12 B-730, B-738
SCALE 3"=1'-0"

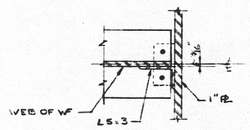

SECTION A-A
SCALE: 1½"=1'-0"

NOTES

FOR GENERAL NOTES SEE DWG. B-283

REFERENCE DRAWING

SAFETY RELATED

Drawing Release Record			
Rev.	Date	Init	Description
A	12-16-67	K	
B	1-14-70	K	
C	1-11-71	K	
D	1-29-71	K	
E	2-5-71	K	
F	2-25-71	K	
G	8-24-71	K	
H	3-1-72	K	
J	6-12-78	RH	ADD CORE HOLE

Job No 7838-25-1

DRAWING RELEASE APPROVAL

REV	DATE RELEASED	PURPOSE: ADD CORE HOLE FOR CONSTRUCTION AS PER MOD. # M22-5-77-6
J	6-12-78	
PREPARED:	REVIEWED:	APPROVED:
R. Kackmeister		

AUXILIARY BUILDING SECTIONS & DETAILS SHEET 15
ZION STATION UNIT
COMMONWEALTH EDISON CO.
CHICAGO, ILLINOIS

SCALE AS SHOWN
DRAWN A.C. Nelson 10-2-67
CHECKED J. M. Kaun 12-13-67
ENGINEER J. Potter 12-15-67
APPROVED E. J. Wolnowski 12-15-67
ISSUED 7-7-72

SARGENT & LUNDY ENGINEERS CHICAGO

DRAWING NO. B-754

CONDITION OF ORIGINAL DRAWING - FAIR - REPRODUCTION CONSULTANTS LTD. . . 4-88 -30X D72