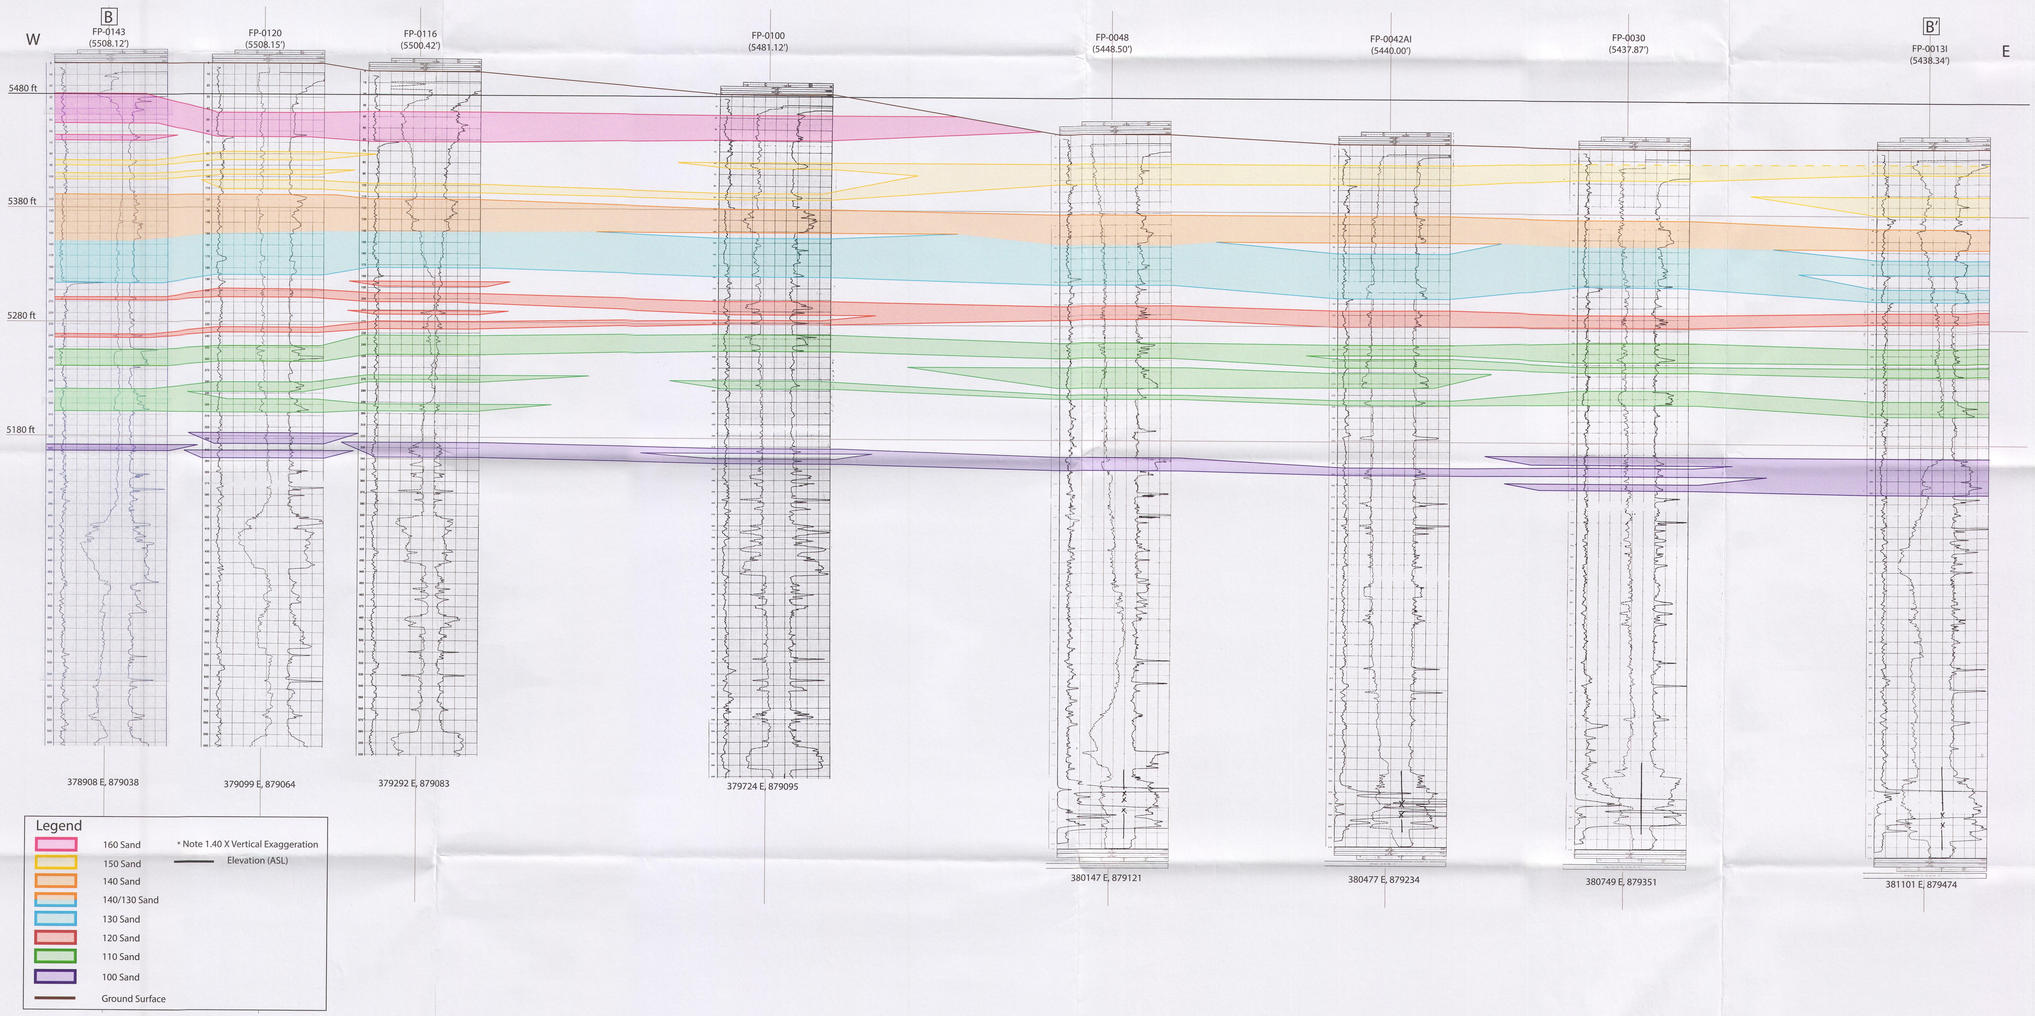

LEGEND / NOTES

0 75
SCALE IN FEET

REVISIONS

#	DESCRIPTION	DATE	BY	APPROVAL
0	-	-	-	-

DATE	*FEBRUARY 2013*
PROJECT	*386200*
TASK NUMBER	-
DRAWN BY	-
PROJECT ENGINEER	-
CHECKED BY	-

F-WELLFIELD CROSS SECTION B-B'

SHEET NUMBER:	REVISION NUMBER:
PLATE 9	0

PREPARED BY: Wright Environmental Services, Inc.

PREPARED FOR: Cameco — Cameco Resources

D09