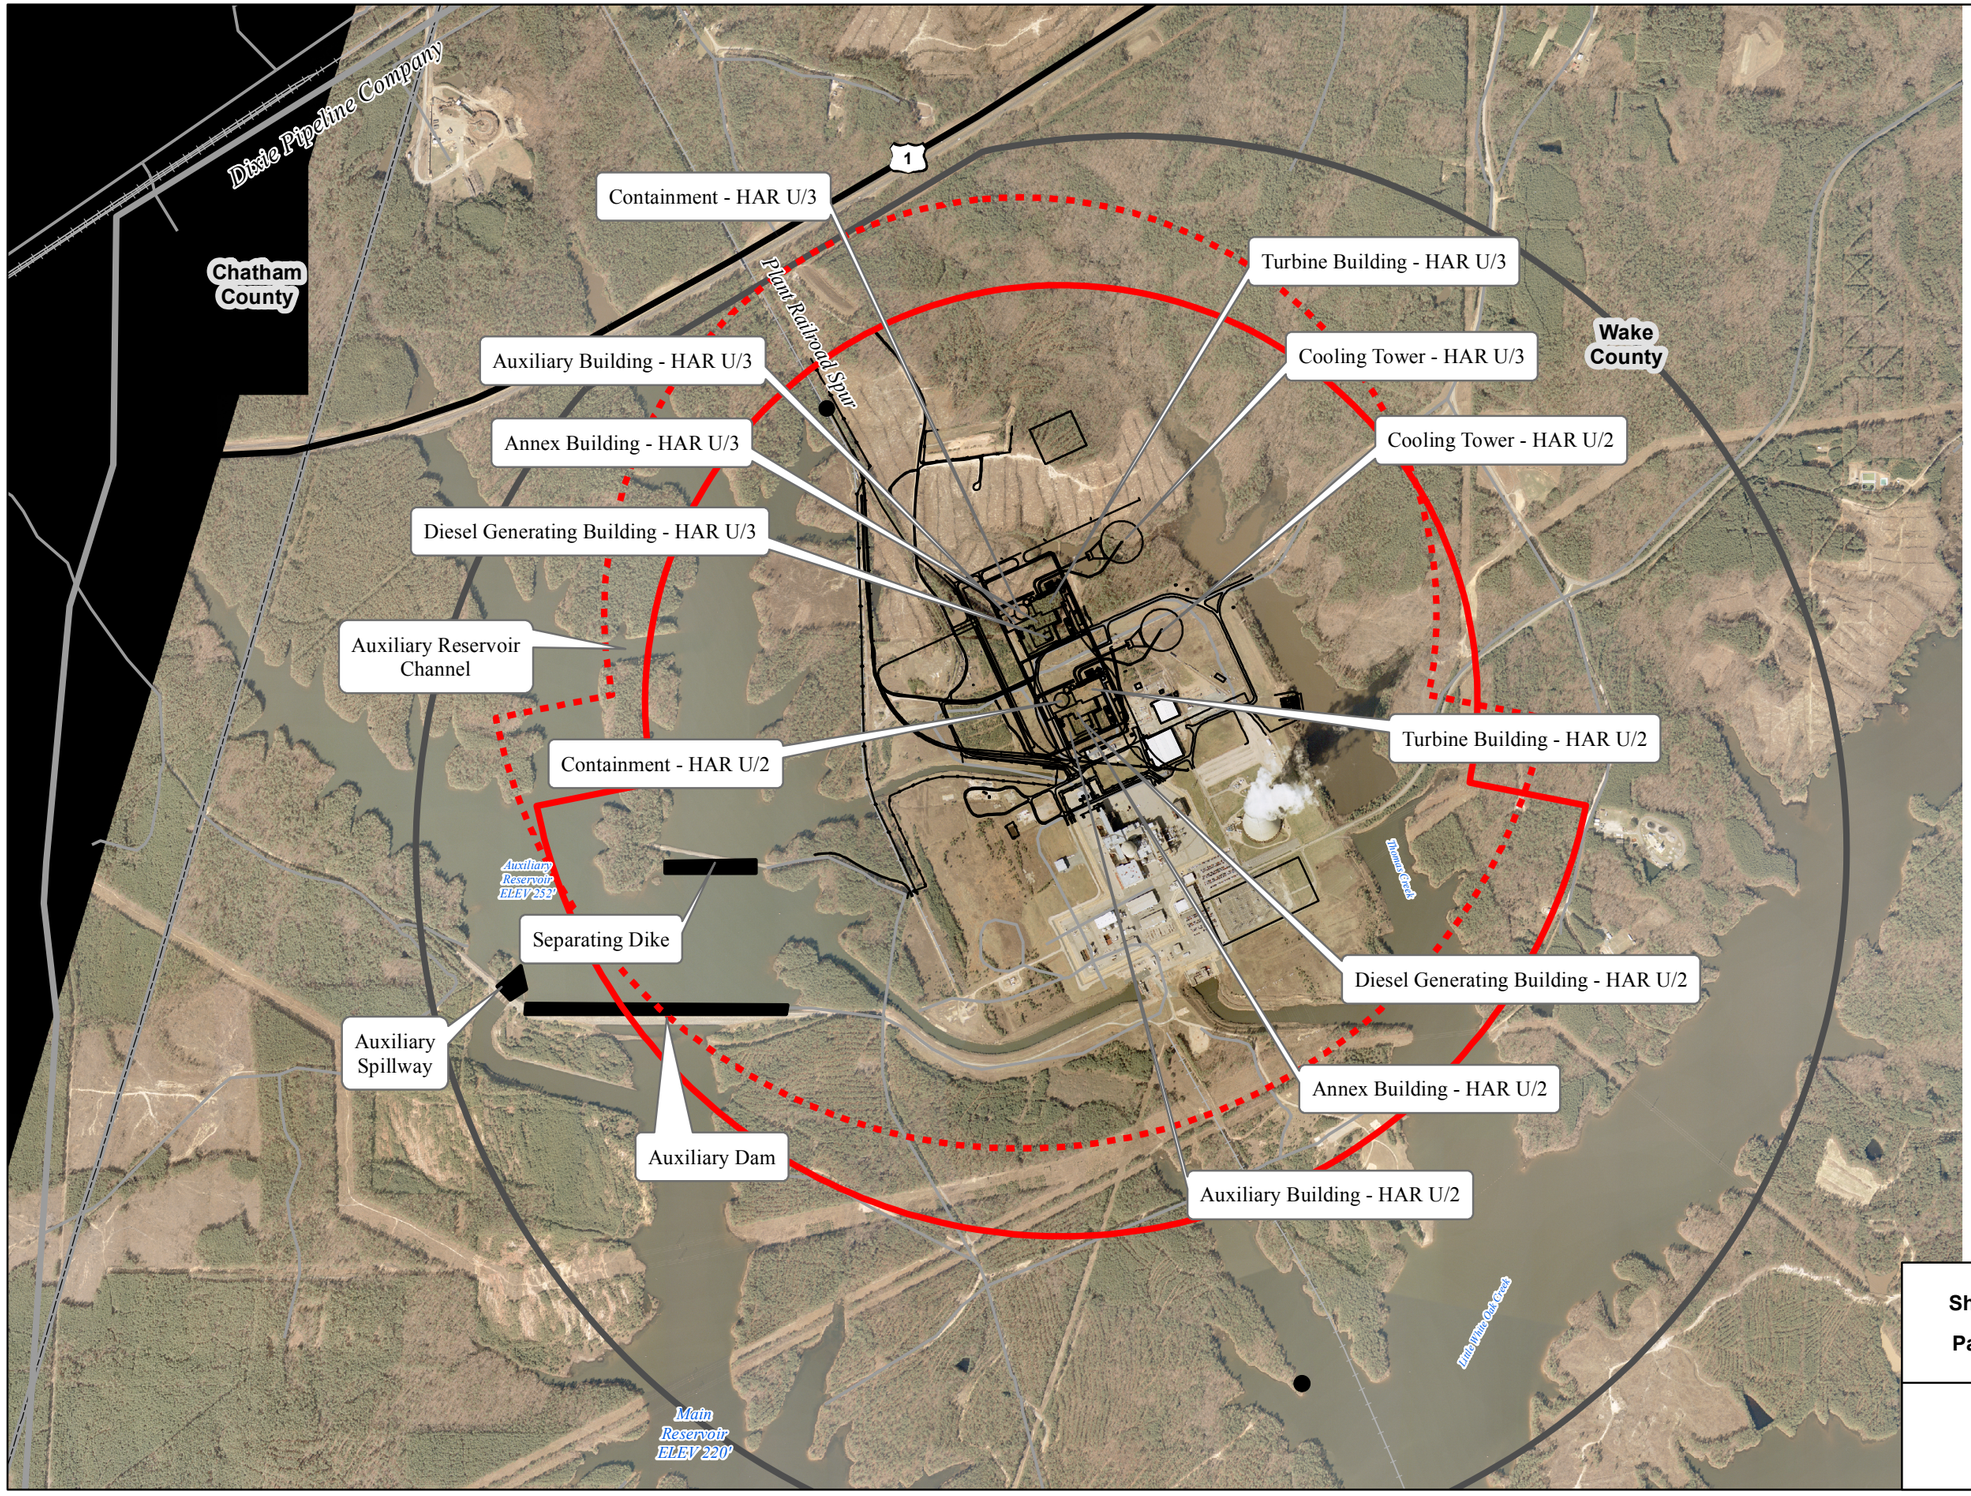

N
W E
S

LEGEND

- U.S. Highway
- State Route
- County or Other Minor Road
- Railroad
- EAB U/3
- EAB U/2
- EAB U/1
- Dixie Pipeline Co.
- Proposed AP1000 Layout
- Dam / Dike
- County Boundary

0 250 500 750
Meters

0 750 1,500 2,250 3,000
Feet

Progress Energy Carolinas

Shearon Harris Nuclear Power Plant
Units 2 and 3
Part 2, Final Safety Analysis Report

New Hill, North Carolina

HAR Exclusion Boundary Plan

FIGURE 2.1.1-203

Rev 4