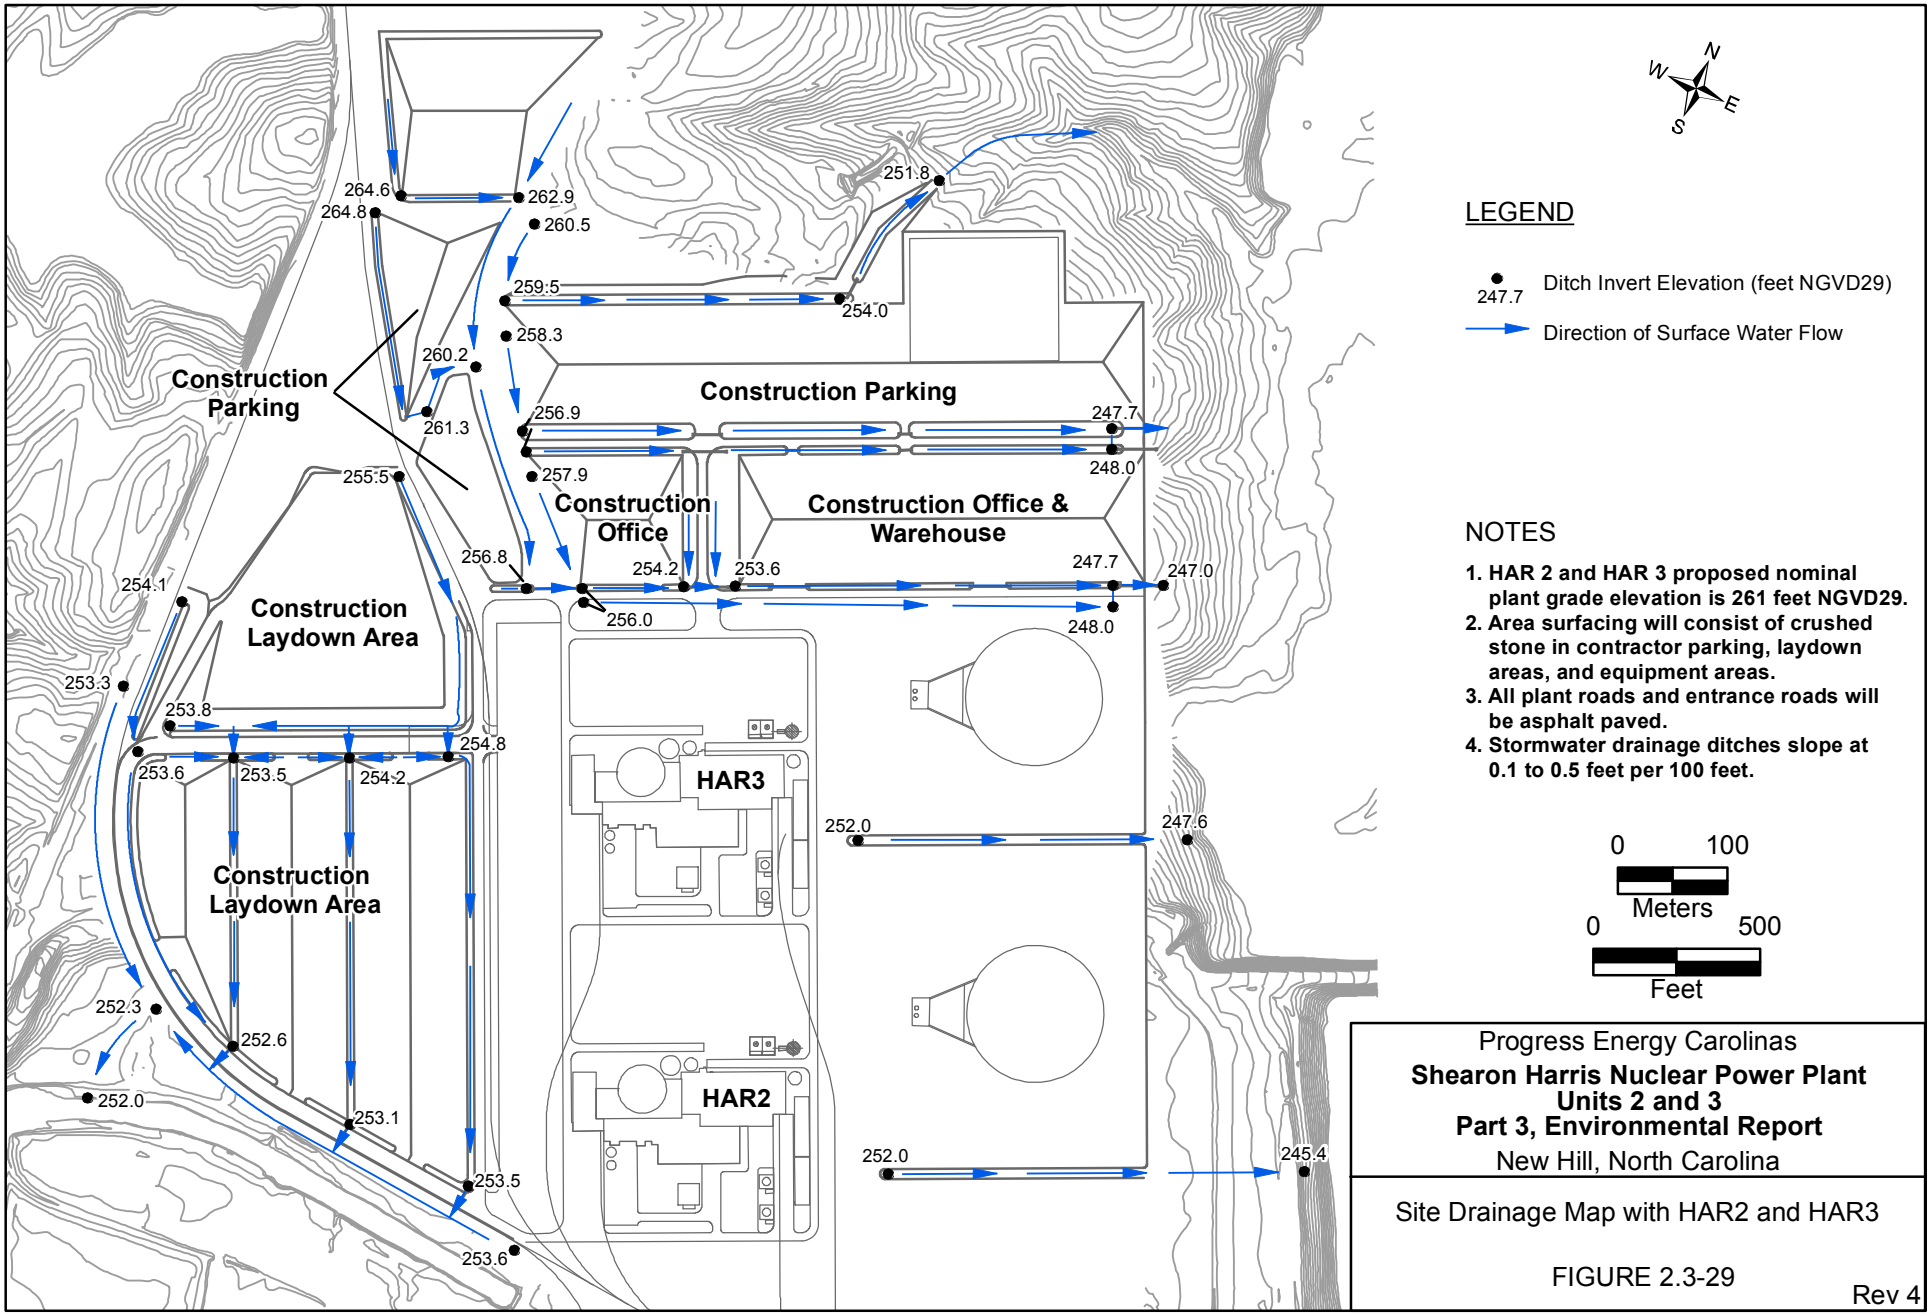

LEGEND

247.7 Ditch Invert Elevation (feet NGVD29)

Direction of Surface Water Flow

NOTES

1. **HAR 2 and HAR 3 proposed nominal plant grade elevation is 261 feet NGVD29.**
2. **Area surfacing will consist of crushed stone in contractor parking, laydown areas, and equipment areas.**
3. **All plant roads and entrance roads will be asphalt paved.**
4. **Stormwater drainage ditches slope at 0.1 to 0.5 feet per 100 feet.**

0 100
Meters
0 500
Feet

Progress Energy Carolinas

Shearon Harris Nuclear Power Plant Units 2 and 3
Part 3, Environmental Report

New Hill, North Carolina

Site Drainage Map with HAR2 and HAR3

FIGURE 2.3-29

Rev 4