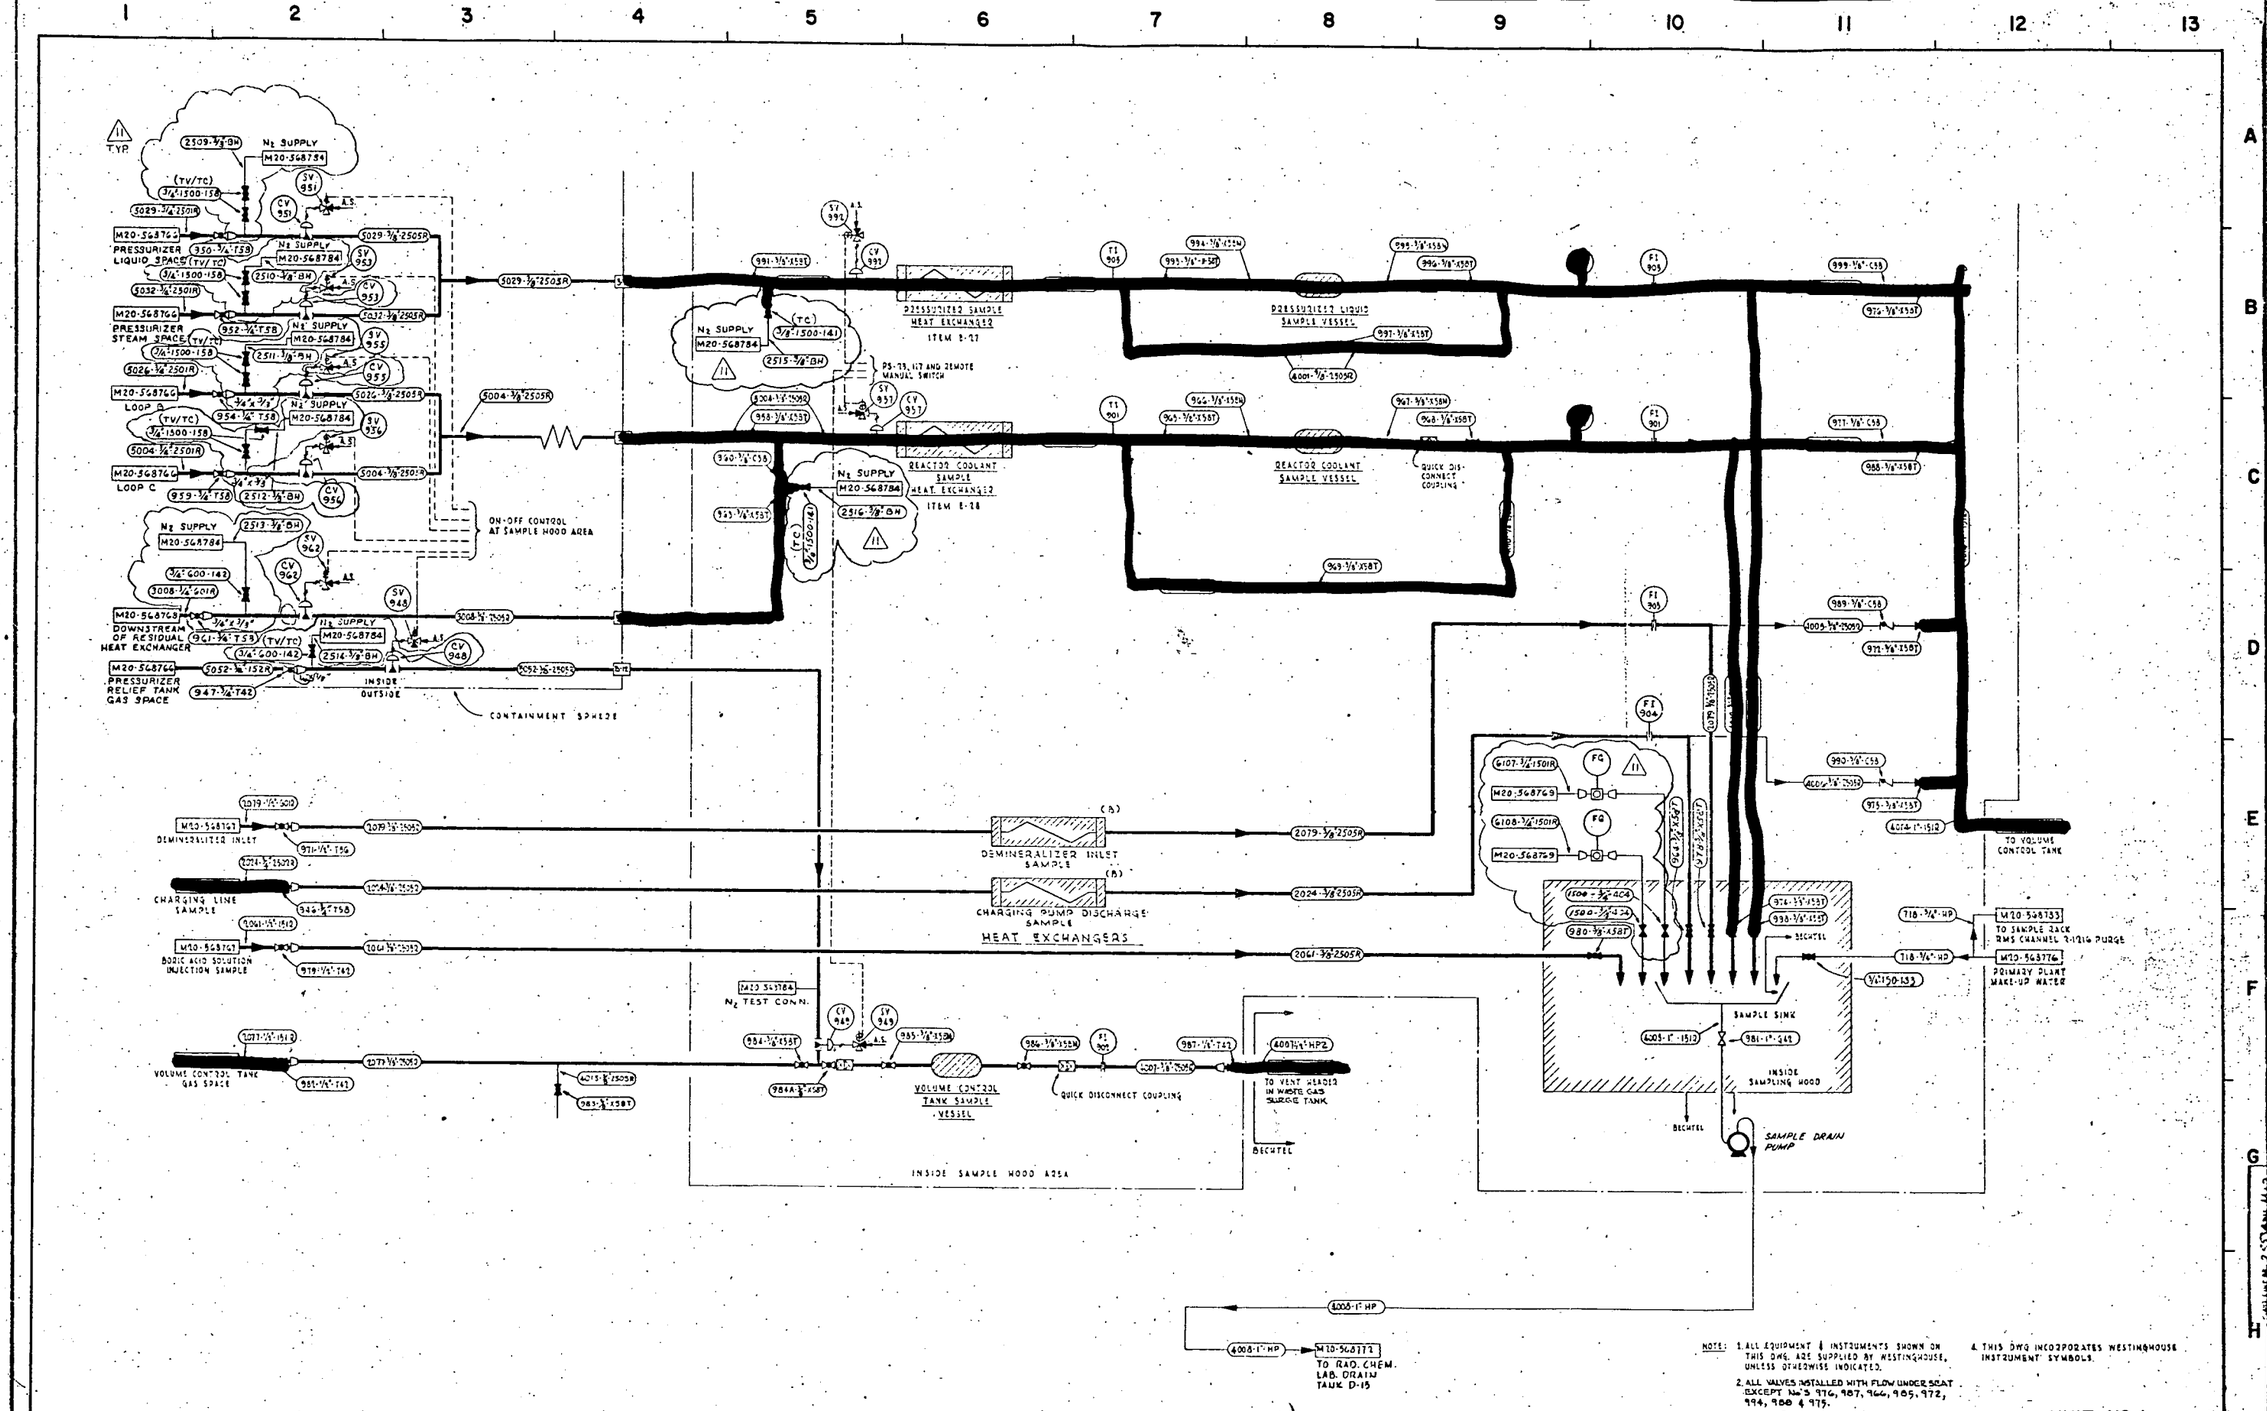

NOTE: 1. ALL EQUIPMENT & INSTRUMENTS SHOWN ON THIS DWG. ARE SUPPLIED BY WESTINGHOUSE, UNLESS OTHERWISE INDICATED.

2. ALL VALVES INSTALLED WITH FLOW UNDER SEAT EXCEPT No'S 976, 987, 966, 985, 972, 994, 988 & 975.

3. ★ 1.05" O.D. 0.245" WALL

4. THIS DWG INCORPORATES WESTINGHOUSE INSTRUMENT SYMBOLS.

UNIT NO. 1

BECHTEL CORPORATION
ENGINEERS & CONSTRUCTORS
LOS ANGELES, CALIF.

JOB NO.	DATE	APPROVED
3246	5-9-65	

NO.	REVISIONS	DATE	APPROVED	O.K.	O.K.	CHECKED	MADE	J.O.No.
11	REVISED PER DCN 1 & 2	12-12-75		BD		QFR	LL	7255
10	RECORD REVISION	9-12-75					COPE	1318
9	RECORD REVISION	5-10-73					COPE	3104
8	REVISED PER C.O. 12	4-22-71				RHR		
7	REVISED PER C.O. 10, 11	1-5-71				HRR	Ross	5730
6	REVISED PER C.O. 9	11-2-66				HRR	DCB	5780
5	REVISED PER C.O. 8	8-12-66				HRR	Ross	5730

NO.	REVISIONS	DATE	APPROVED	O.K.	O.K.	CHECKED	MADE	J.O.No.
4	REVISED PER C.O. 5 & 6 & 7	4-14-66				HRR	Rodes	5730
3	REVISED PER C.O. 3 & 4	12-13-65					VIC	5730
2	REVISED PER C.O. 2	9-24-65					VIC	5730
1	REVISED PER CHANGE ORDER #1	7-14-65					M.S.F.	5780
0	ISSUED FOR CONSTRUCTION	5-14-65				G.Q.L.	M.S.F.	5780
A	ISSUED FOR APPROVAL	3-15-65				G.Q.L.	Bum	5780

CROSS REFERENCES: (*) DWG. 3403 F 276

LOCATION SAN ONOFRE NUCLEAR GEN. STATION

P & I DIAGRAM
REACTOR CYCLE
SAMPLING SYSTEM

SOUTHERN CALIFORNIA EDISON COMPANY
SCALE NONE LOS ANGELES, CALIF.

8001210202 33-49 568770-11