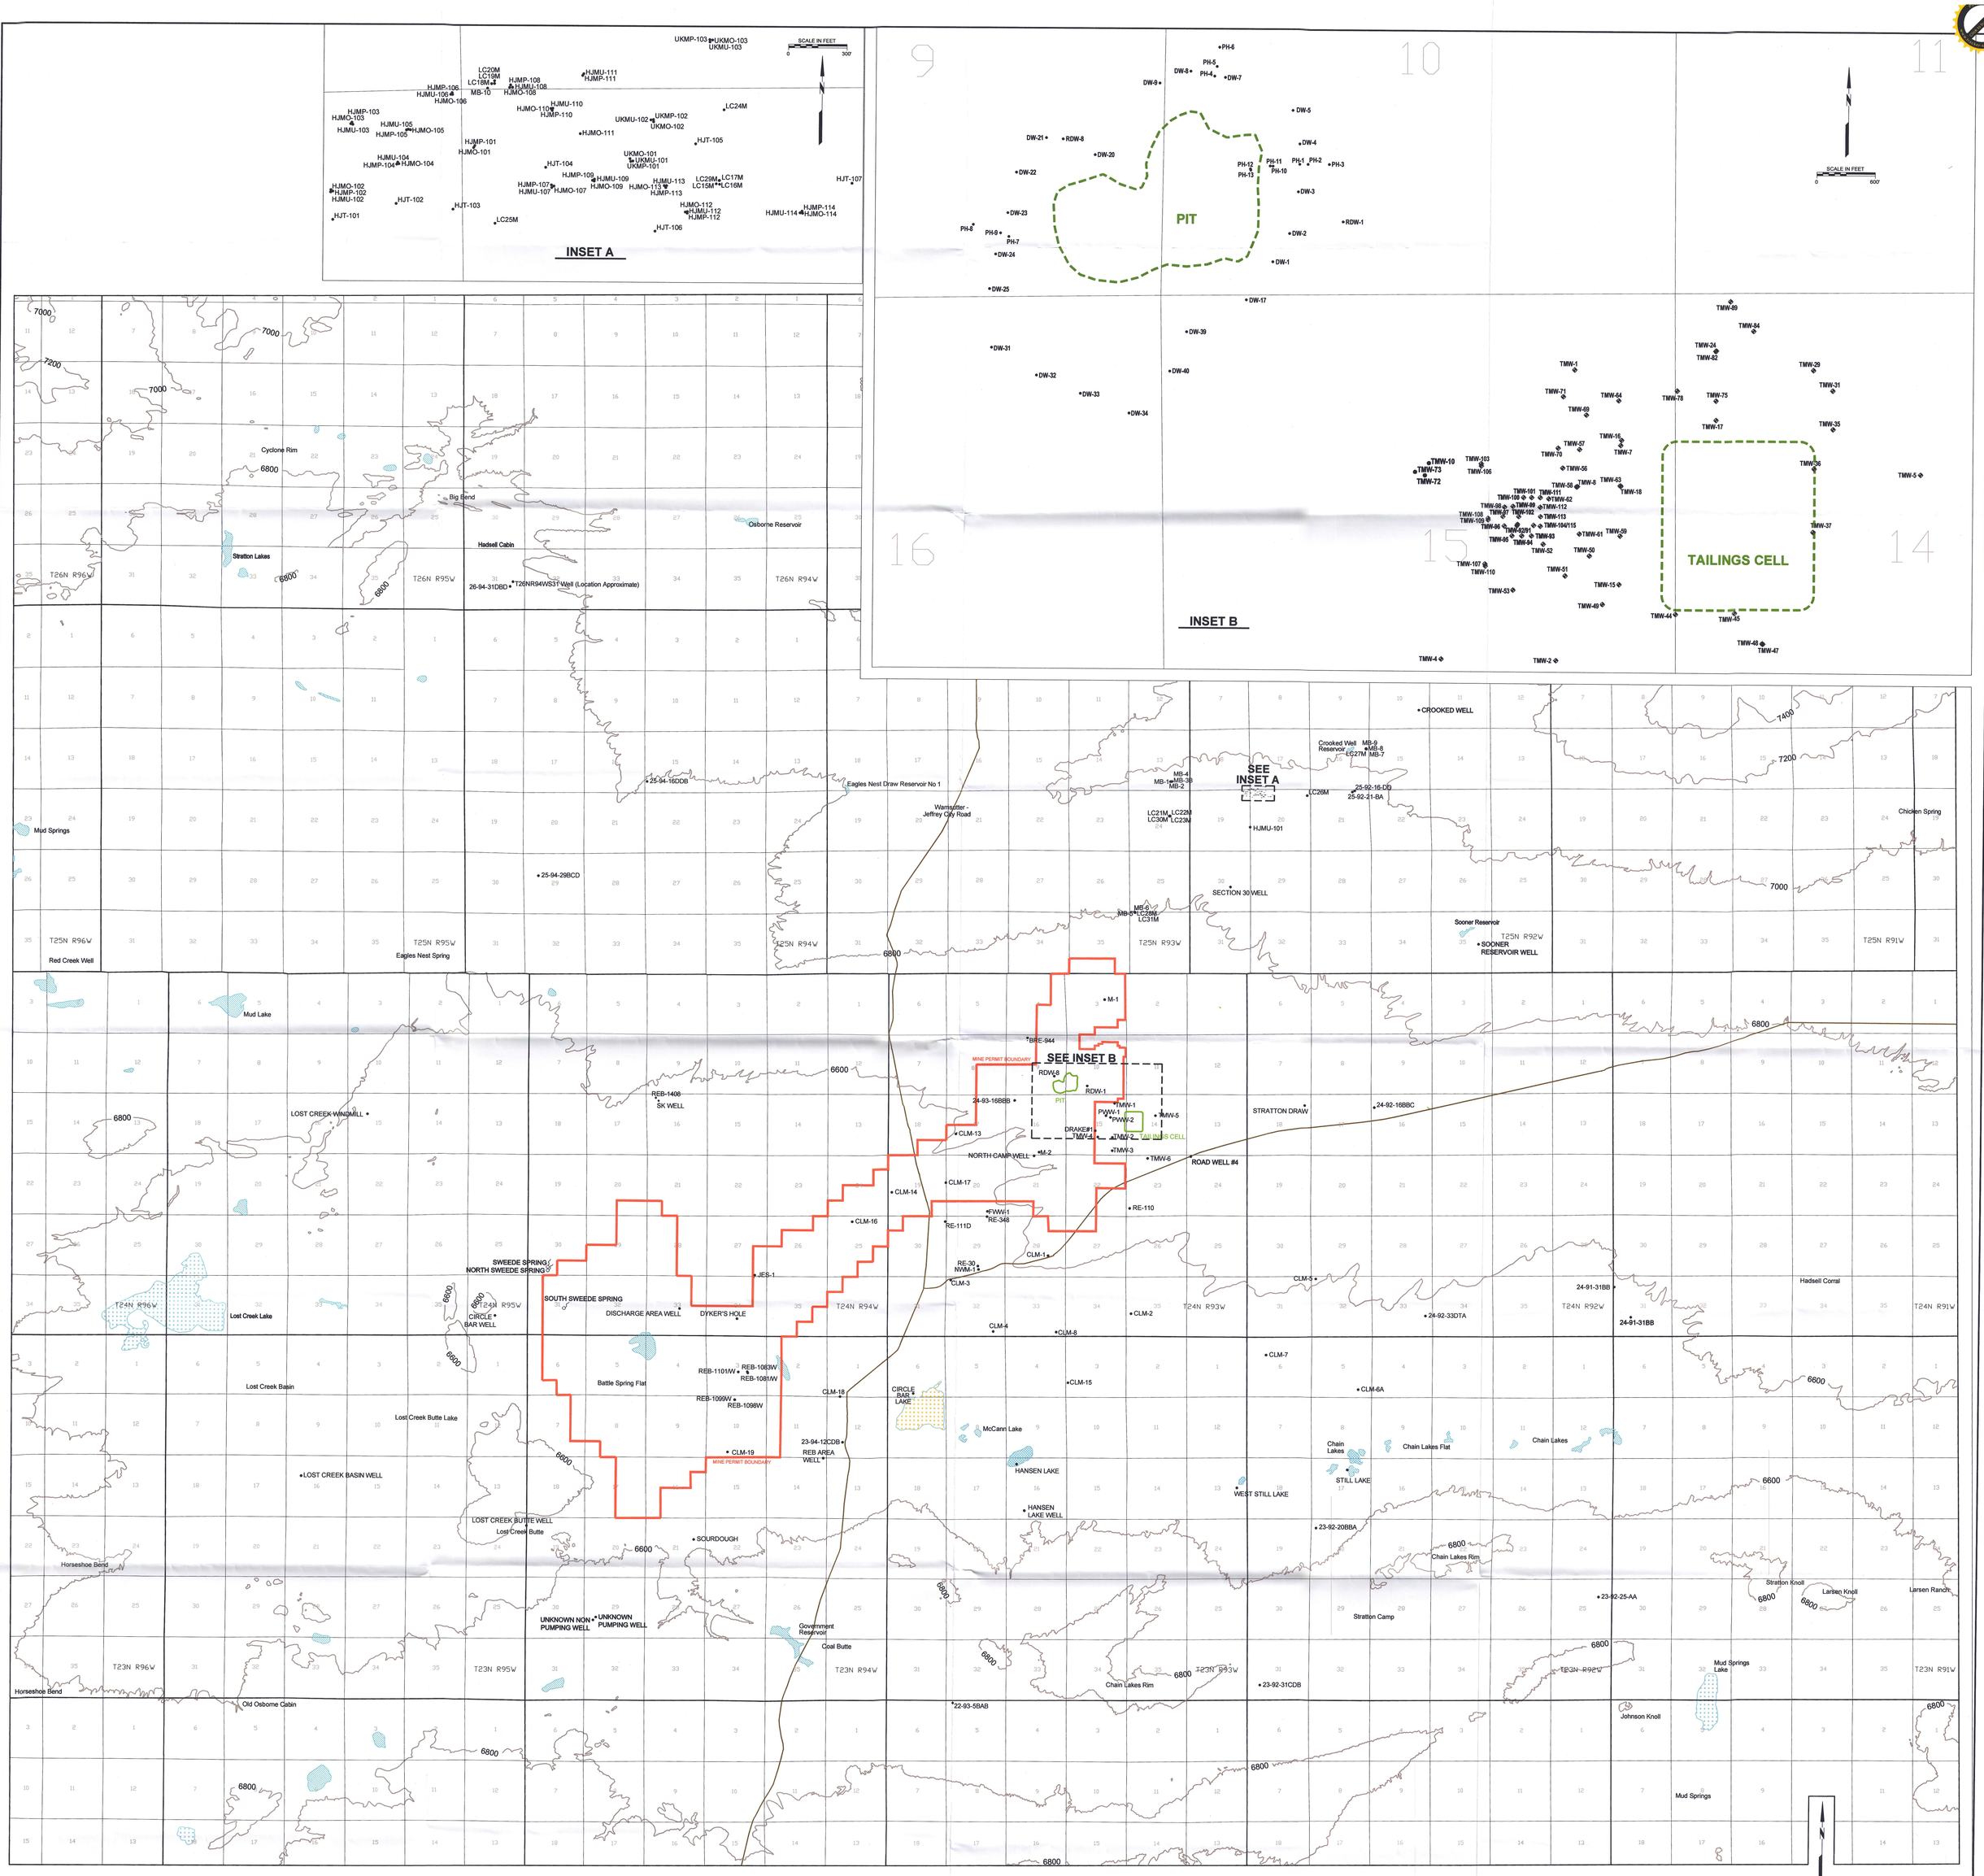

CONTOUR INTERVALS:
SURFACE ELEVATIONS: 200 FEET
POTENTIOMETRIC SURFACE: 5 FEET

REVISIONS No.	DESCRIPTION	BY	CHKD.	APPROVED	DATE

REFERENCES DWG No.	DRAWING TITLE

DESIGNERS ENGINEERING RECORD	BY	DATE

PREPARED BY

PREPARED FOR

RioTinto

TITLE

WELL MAP
FALL 2013

D03

PROJECT: 006442\REP2013\	DATE: OCTOBER 2013	DRAWING	REVISION
SCALE: AS NOTED	ACAD FILE: WAT-2013-FALL.dwg	-	