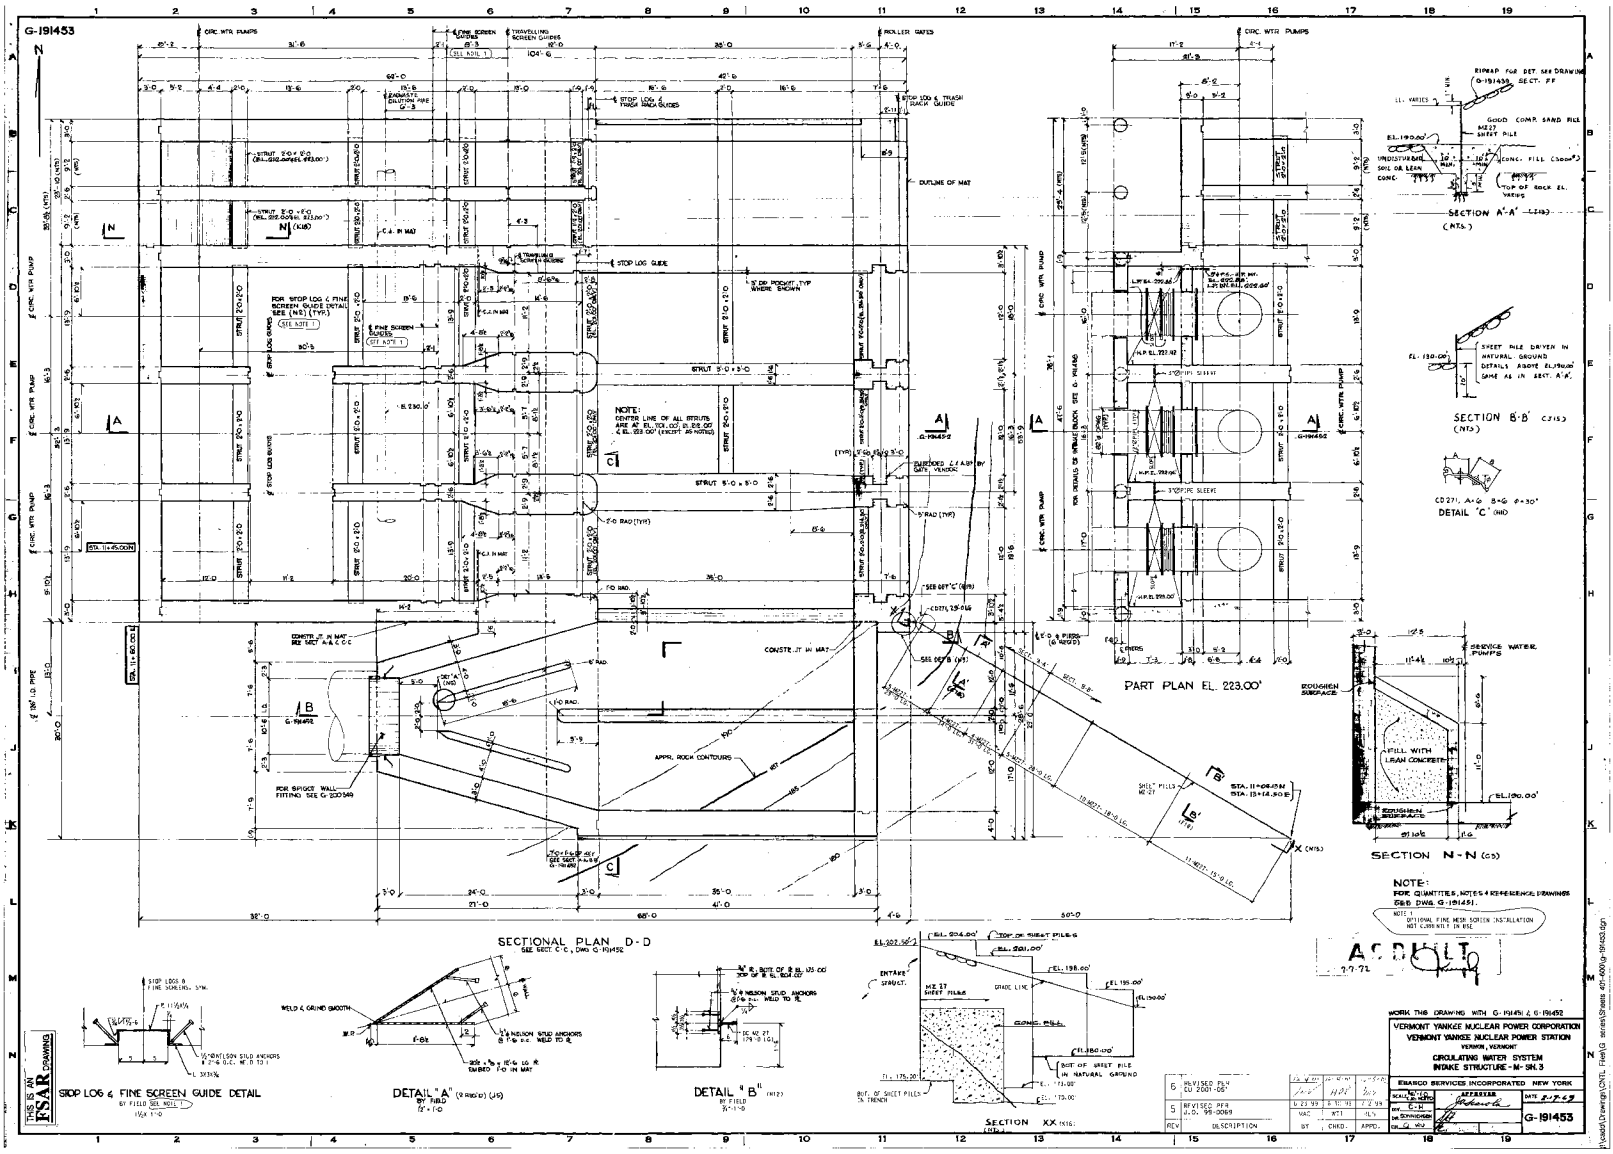
G-191453
SECTIONAL PLAN D-D
SEE SECT. C-C, DWG G-191452
PART PLAN EL. 223.00'
SECTION A'-A'
SECTION B'-B'
DETAIL 'C'
SECTION N-N
NOTE:
FOR QUANTITIES, NOTES & REFERENCE DRAWINGS SEE DWG. G-191451.
SECTION XX
STOP LOG & FINE SCREEN GUIDE DETAIL
DETAIL "A"
DETAIL "B"
THIS IS AN FSAR DRAWING
WORK THIS DRAWING WITH G-191451 & G-191452
VERMONT YANKEE NUCLEAR POWER CORPORATION
VERMONT YANKEE NUCLEAR POWER STATION
VERNON, VERMONT
CIRCULATING WATER SYSTEM
INTAKE STRUCTURE - M-SH. 3
EBASCO SERVICES INCORPORATED NEW YORK
G-191453