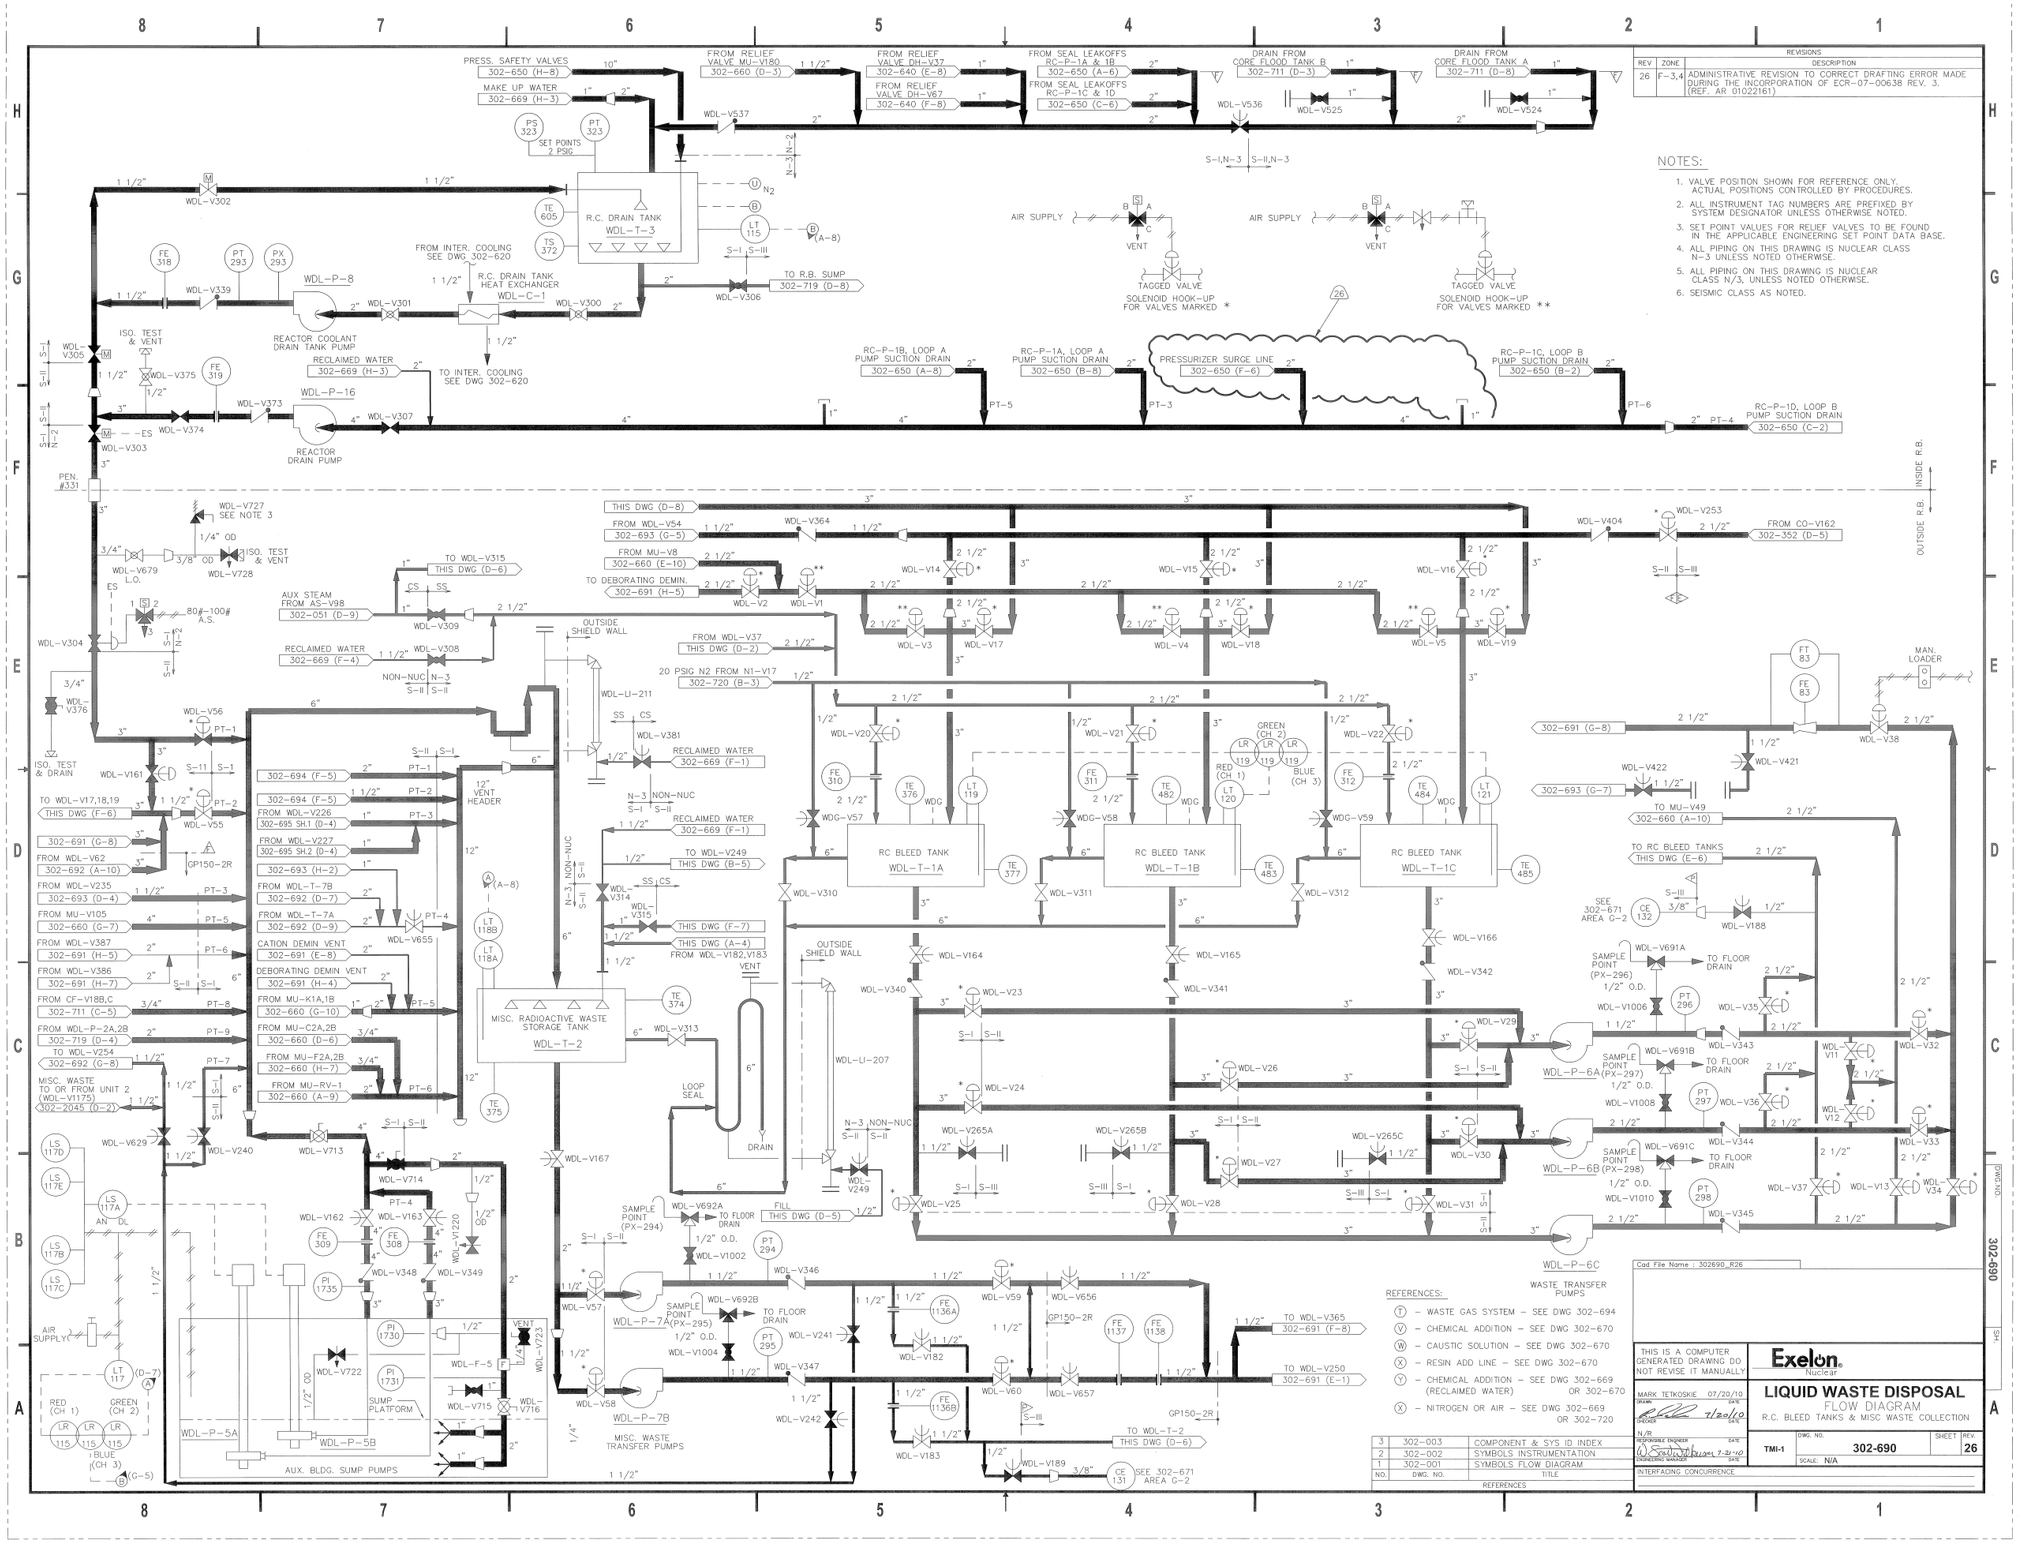

REV	ZONE	DESCRIPTION
26	F-3,4	ADMINISTRATIVE REVISION TO CORRECT DRAFTING ERROR MADE DURING THE INCORPORATION OF ECR-07-00638 REV. 3. (REF. AR 01022161)

NOTES:

1. VALVE POSITION SHOWN FOR REFERENCE ONLY. ACTUAL POSITIONS CONTROLLED BY PROCEDURES.
2. ALL INSTRUMENT TAG NUMBERS ARE PREFIXED BY SYSTEM DESIGNATOR UNLESS OTHERWISE NOTED.
3. SET POINT VALUES FOR RELIEF VALVES TO BE FOUND IN THE APPLICABLE ENGINEERING SET POINT DATA BASE.
4. ALL PIPING ON THIS DRAWING IS NUCLEAR CLASS N-3 UNLESS NOTED OTHERWISE.
5. ALL PIPING ON THIS DRAWING IS NUCLEAR CLASS N/3, UNLESS NOTED OTHERWISE.
6. SEISMIC CLASS AS NOTED.

REFERENCES:

- (T) – WASTE GAS SYSTEM – SEE DWG 302-694
- (V) – CHEMICAL ADDITION – SEE DWG 302-670
- (W) – CAUSTIC SOLUTION – SEE DWG 302-670
- (X) – RESIN ADD LINE – SEE DWG 302-670
- (Y) – CHEMICAL ADDITION – SEE DWG 302-669 (RECLAIMED WATER) OR 302-670
- (X) – NITROGEN OR AIR – SEE DWG 302-669 OR 302-720

NO.	DWG. NO.	TITLE
3	302-003	COMPONENT & SYS ID INDEX
2	302-002	SYMBOLS INSTRUMENTATION
1	302-001	SYMBOLS FLOW DIAGRAM

REFERENCES

Cad File Name : 302690_R26

THIS IS A COMPUTER GENERATED DRAWING DO NOT REVISE IT MANUALLY

MARK TETKOSKIE 07/20/10
DRAWN DATE
CHECKER DATE
N/R
RESPONSIBLE ENGINEER DATE
ENGINEERING MANAGER DATE

Exelon Nuclear

LIQUID WASTE DISPOSAL
FLOW DIAGRAM
R.C. BLEED TANKS & MISC WASTE COLLECTION

TMI-1 | DWG. NO. 302-690 | SHEET | REV. 26
SCALE: N/A

INTERFACING CONCURRENCE

DWG.NO. 302-690 SH.