REVISIONS		
REV	ZONE	DESCRIPTION
21	C-3	ADMINISTRATIVE REVISION TO CORRECT VALVE TYPE (IR 2533490)

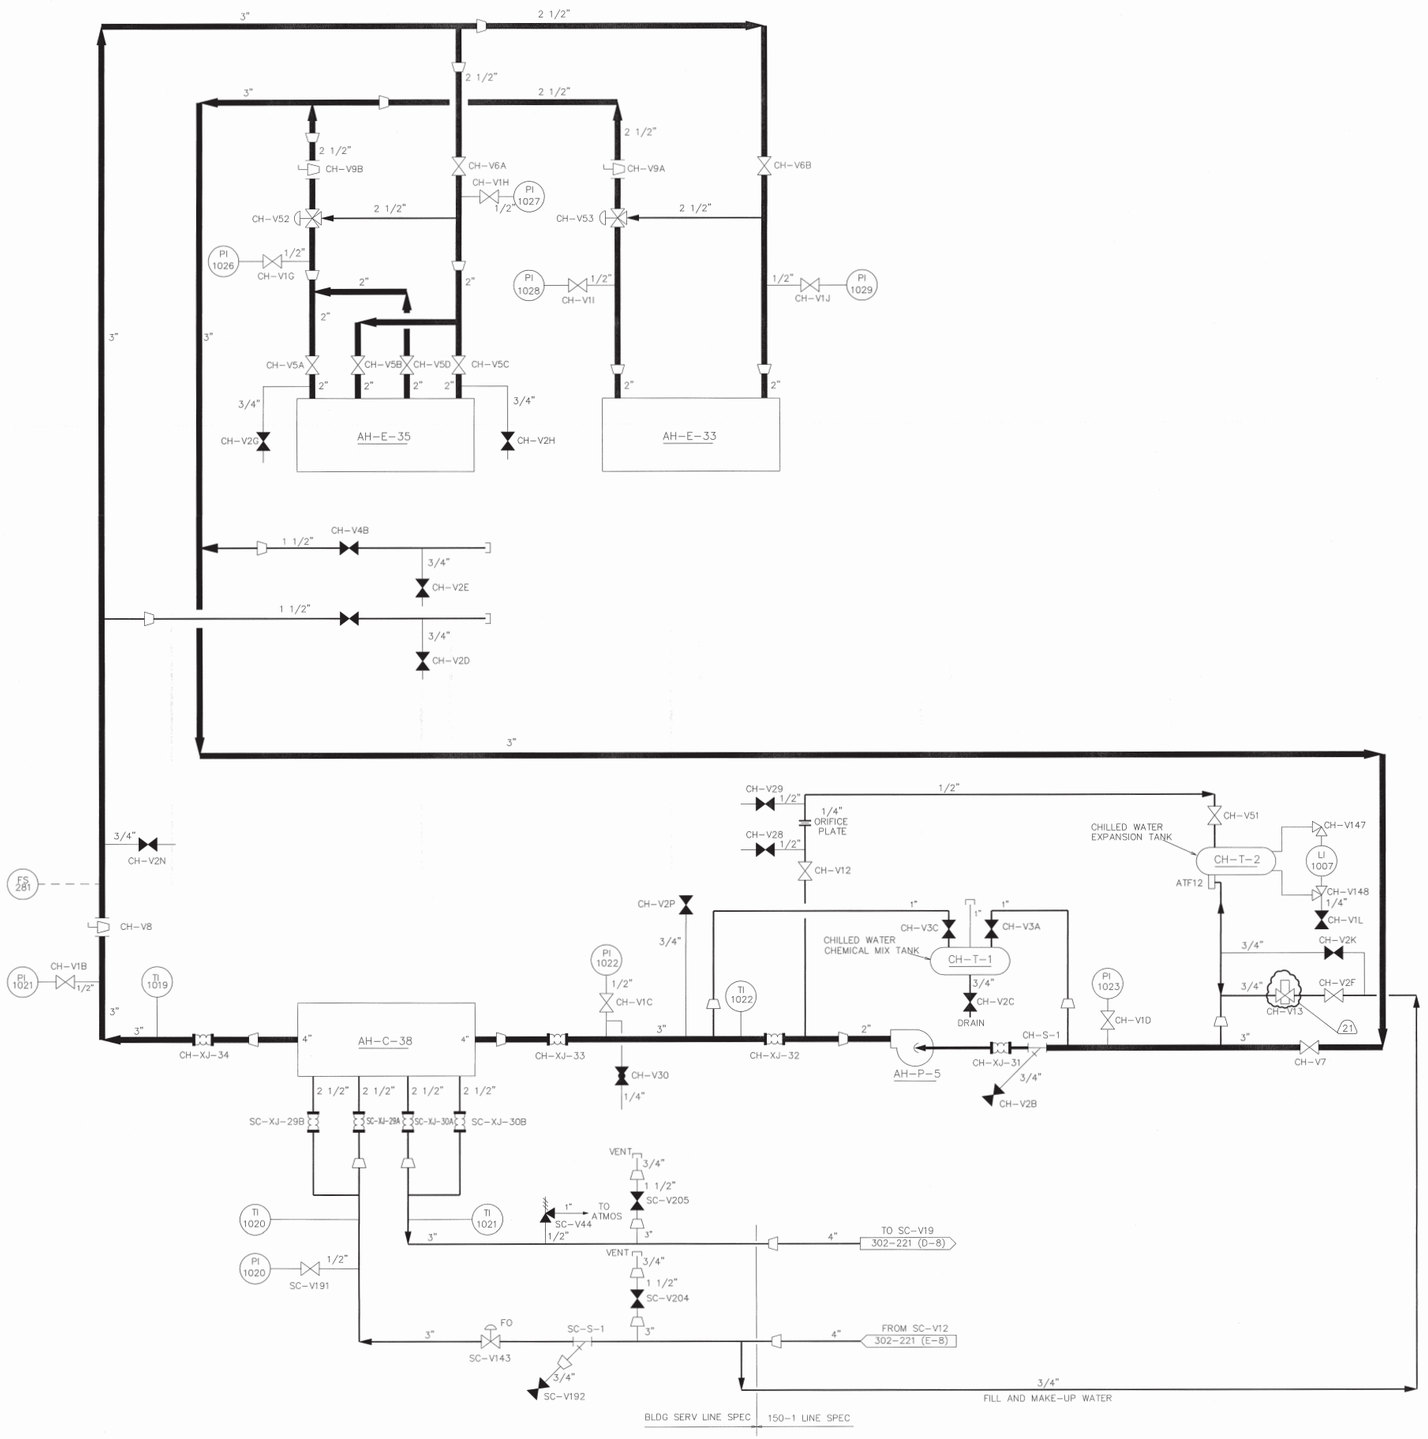

NOTES

1. VALVE POSITIONS SHOWN FOR REFERENCE ONLY. ACTUAL POSITIONS CONTROLLED BY PROCEDURES.
2. ALL INSTRUMENT TAG NUMBERS ARE PREFIXED BY SYSTEM DESIGNATOR UNLESS OTHERWISE NOTED.
3. SET POINT VALUES FOR RELIEF VALVES TO BE FOUND IN THE APPLICABLE ENGINEERING SET POINT DATA BASE.

NO.	DWG. NO.	TITLE
3	302-003	COMPONENT & SYS ID INDEX
2	302-002	SYMBOLS INSTRUMENTATION
1	302-001	SYMBOLS FLOW DIAGRAM

REFERENCES

Cad File Name : 302846_R21

THIS IS A COMPUTER GENERATED DRAWING DO NOT REVISE IT MANUALLY

DRAWN MARK EVERLY DATE 01/06/16

DESIGN MANAGER DATE 2-16-16

ENGINEER N/A DATE

DESIGN MANAGER N/A DATE 2/16/16

INTERFACING CONCURRENCE

AmerGen

CHILLED WATER

SERVICE BUILDING

FLOW DIAGRAM

TMI-1 | DWG. NO. 302-846 | SH. N/A | REV. 21

SCALE: NONE

BA NO. –

DWG.NO. 302-846 SH. N/A