3.2 Radiation Protection

The information in this section of the reference ABWR DCD, including all tables and figures, is incorporated by reference with the following departures.

STD DEP T1 2.14-1 (Figure 3.2i)

STD DEP T1 3.4-1 (Figure 3.2o, Figure 3.2p, Figure 3.2u)

[s1]



Figure 3.2i Reactor Building Radiation Zone Map for Full Power and Shutdown Operations, Floor 1F- Elevation 12300mm

[e1]

[s1]



Figure 3.2o Control Building Radiation Zone Map for Full Power Operations, Section A-A

[e1]

[e1]



Figure 3.2p Control Building Radiation Zone Map for Full Power Operations, Section B-B

[s1]

[e1]



[s1]

Figure 3.2u Control Building Radiation Zone Map for Full Power Operation, Floor 1F—Elevation 12300 mm