50-269/270/287
LR 5-10-79
7905140268

RETURN TO REACTOR DOCKET FILES

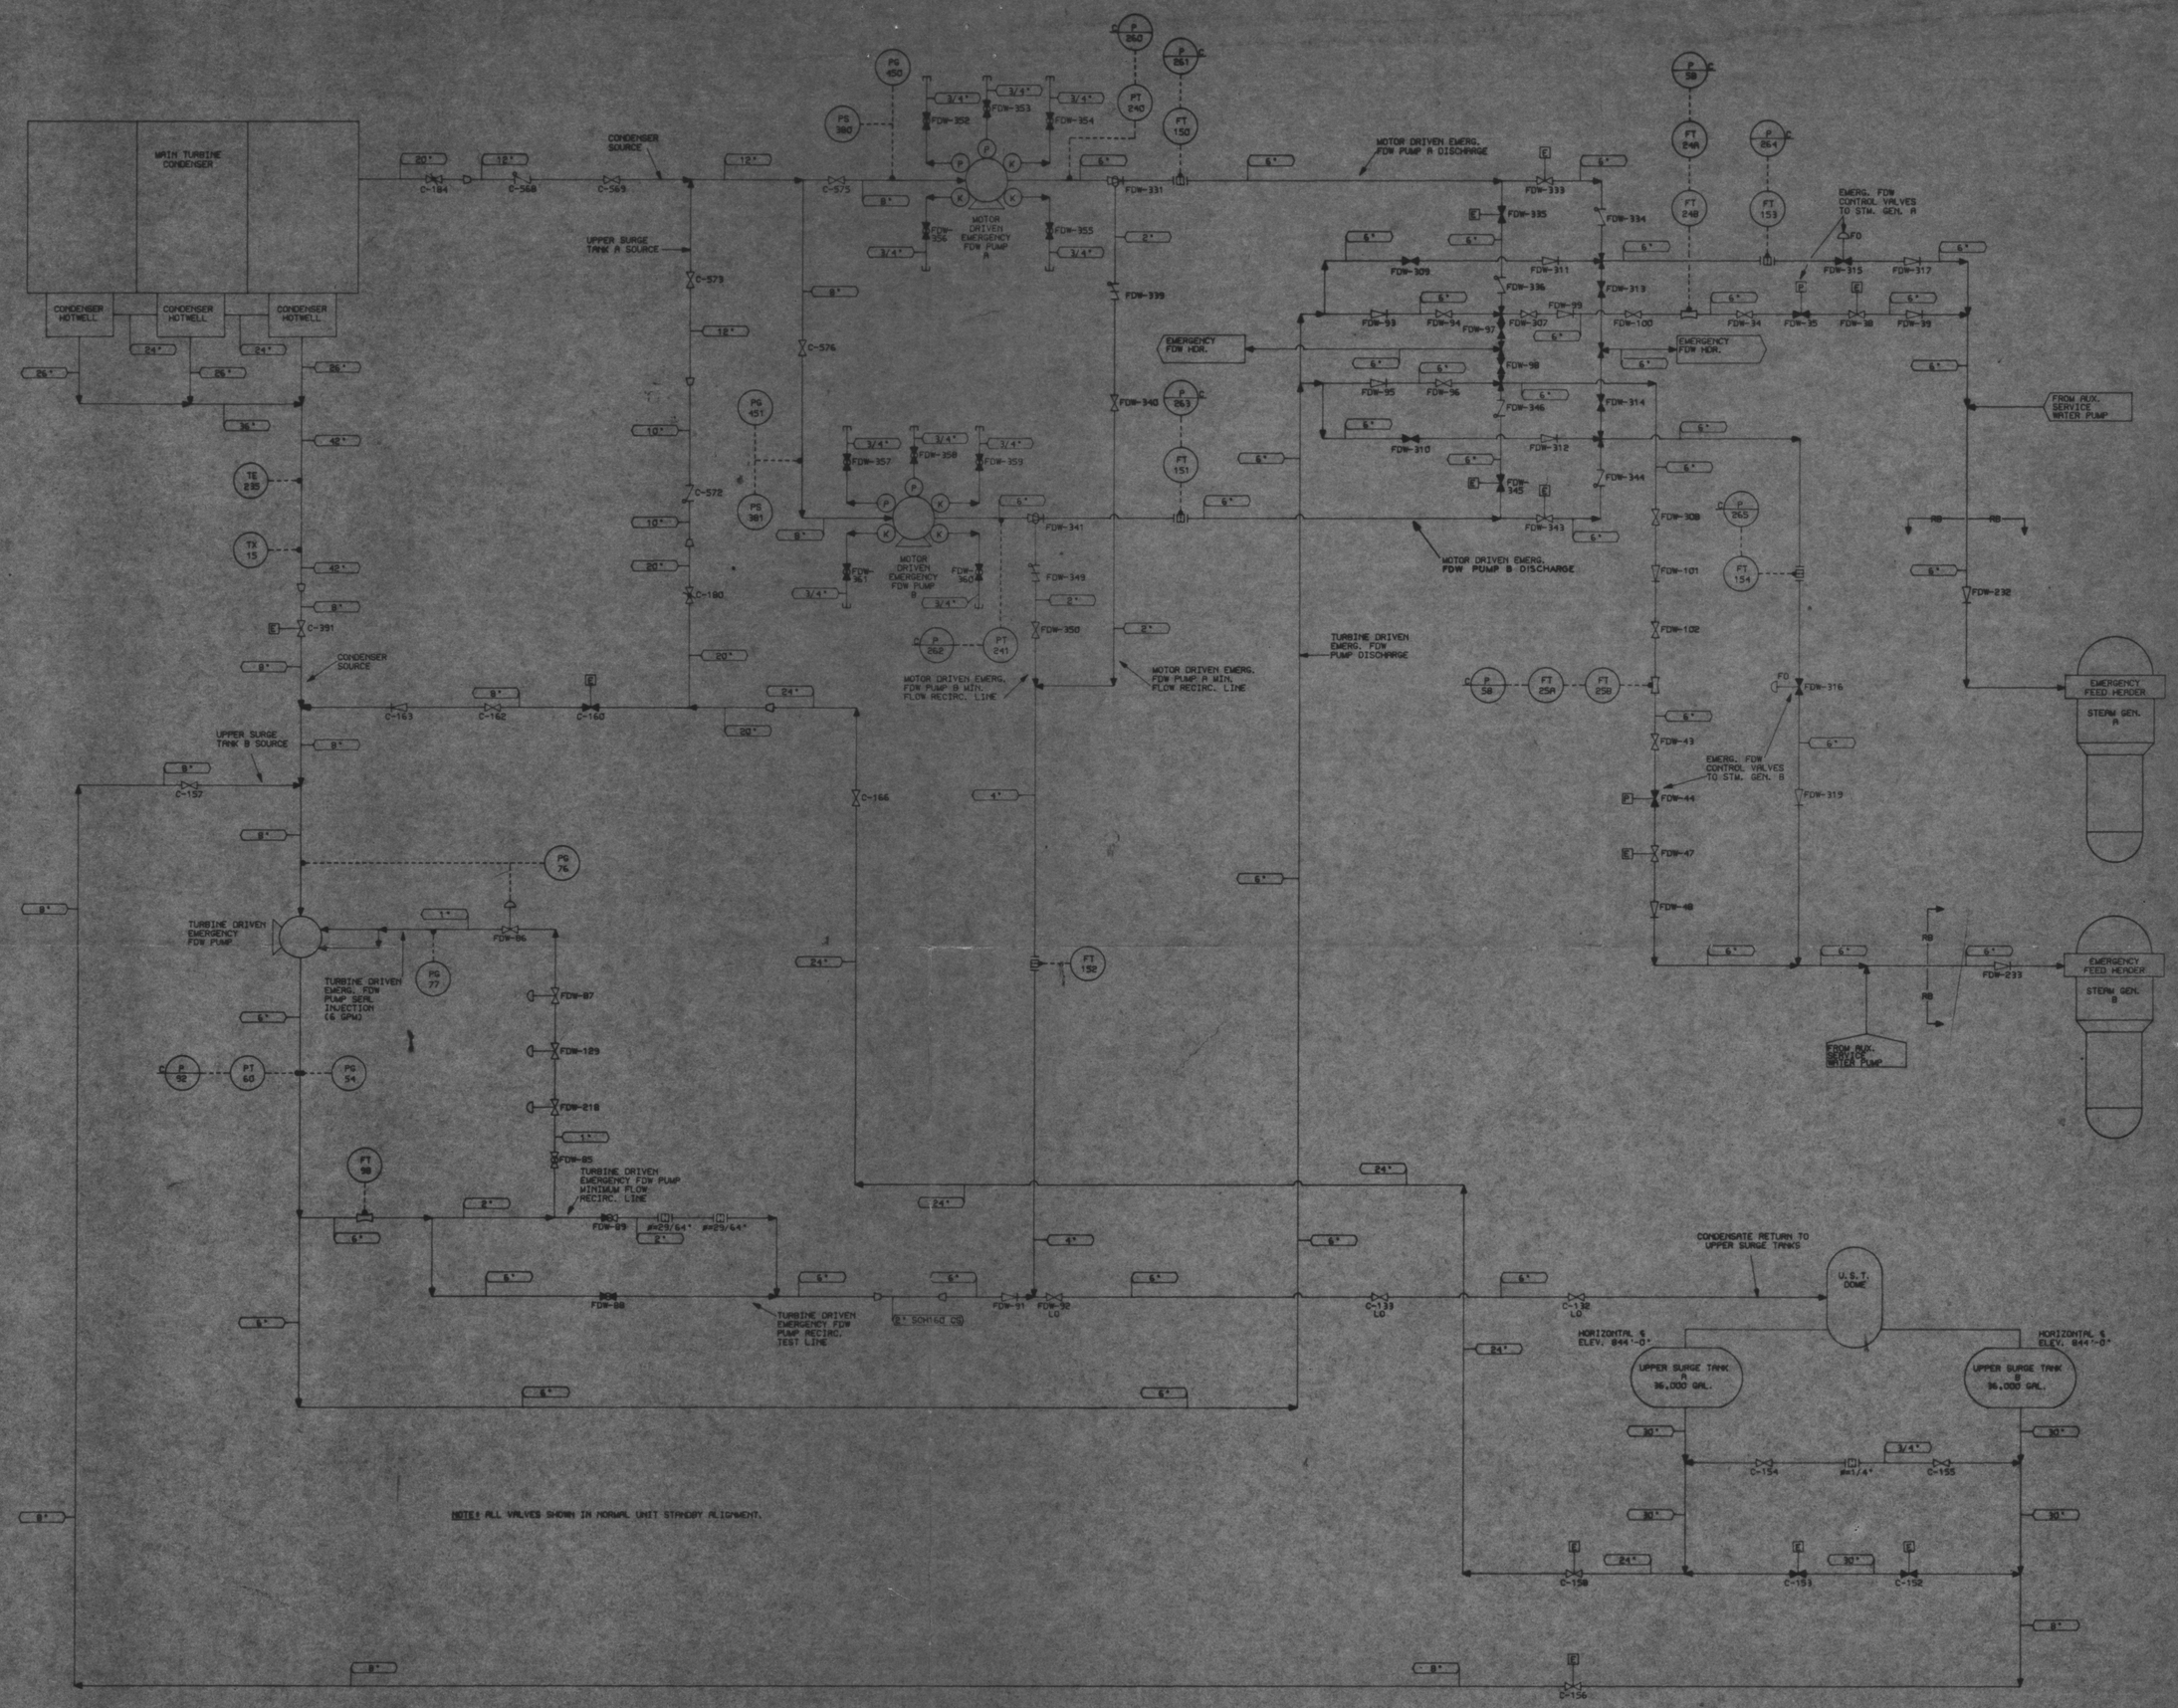

NOTE: ALL VALVES SHOWN IN NORMAL UNIT STANDBY ALIGNMENT.

UNCONTROLLED
MAY 1 0 1979
COPY

UNCONTROLLED
APR 2 6 1979
COPY

ORIG.							
NO.	REVISIONS	CHKD	APPR	DATE	CIVIL	ELEC	MECH

DUKE POWER COMPANY
OCONEE NUCLEAR STATION

DIAGRAMMATIC LAYOUT OF EMERGENCY FEEDWATER SYSTEM

DWG. NO. FIGURE 1