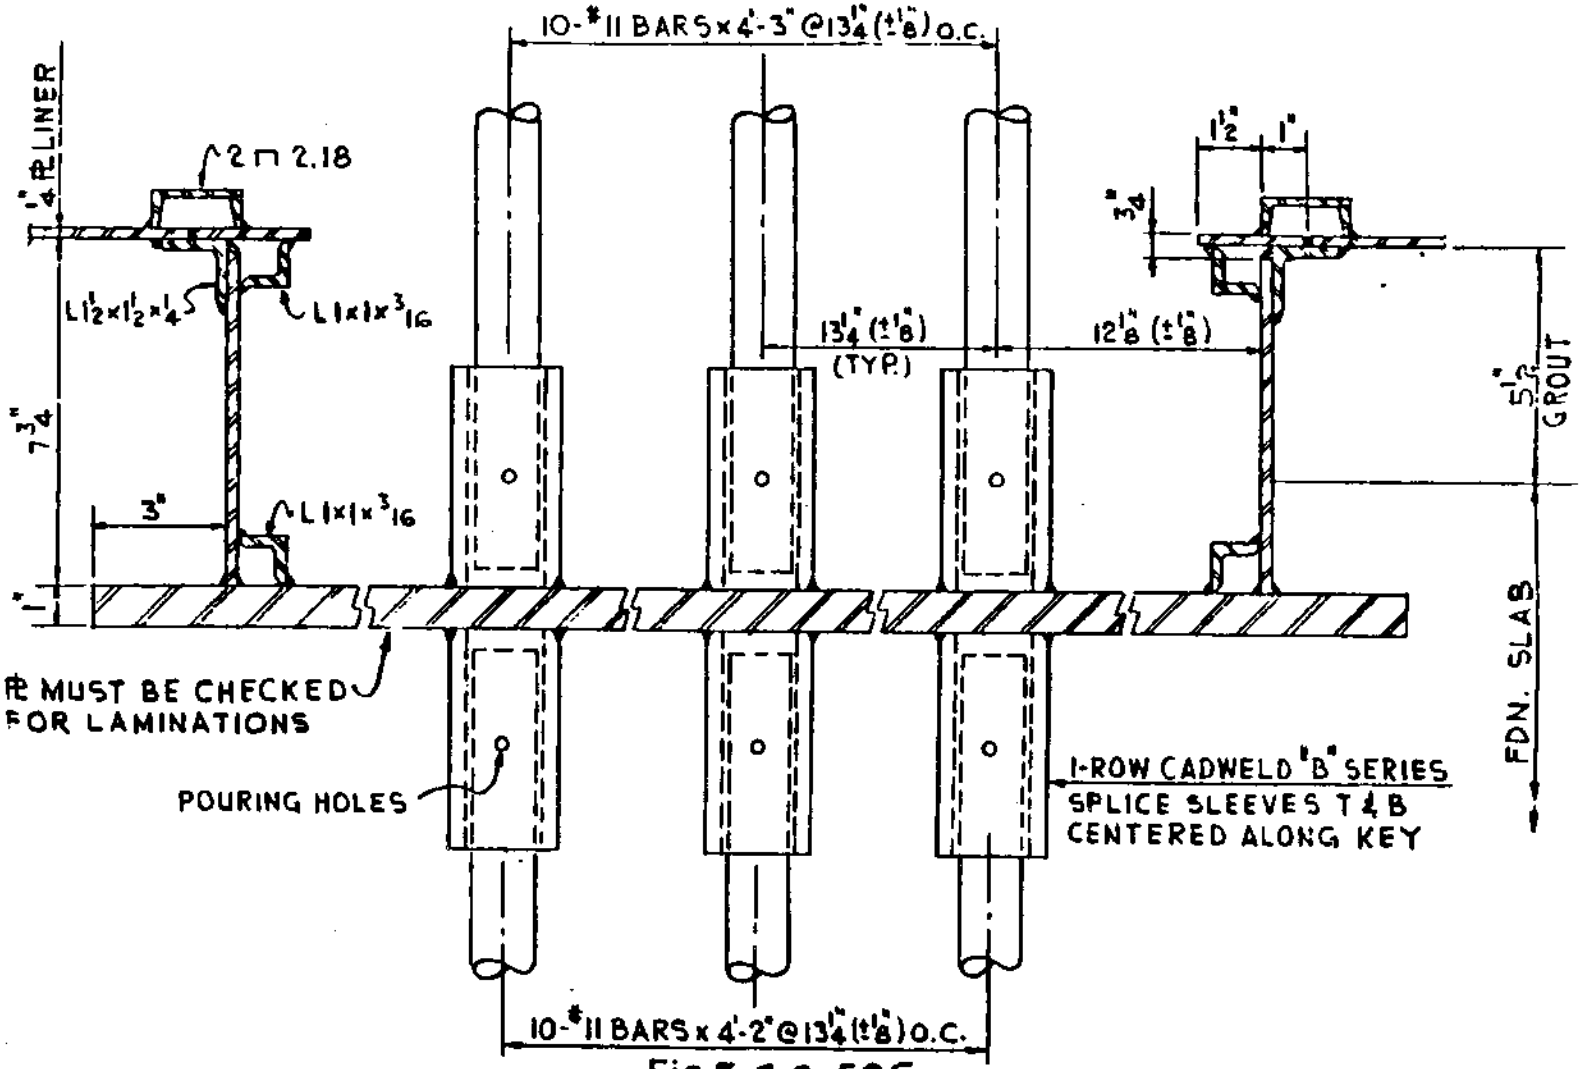

Fig. 5.2.2-59E

CONTAINMENT BUILDING

SHEAR RECESS & UPLIFT ANCHOR OF CRANE WALL

D.C. COOK NUCLEAR POWER PLANT

BRIDGMAN MICHIGAN

JULY 1982