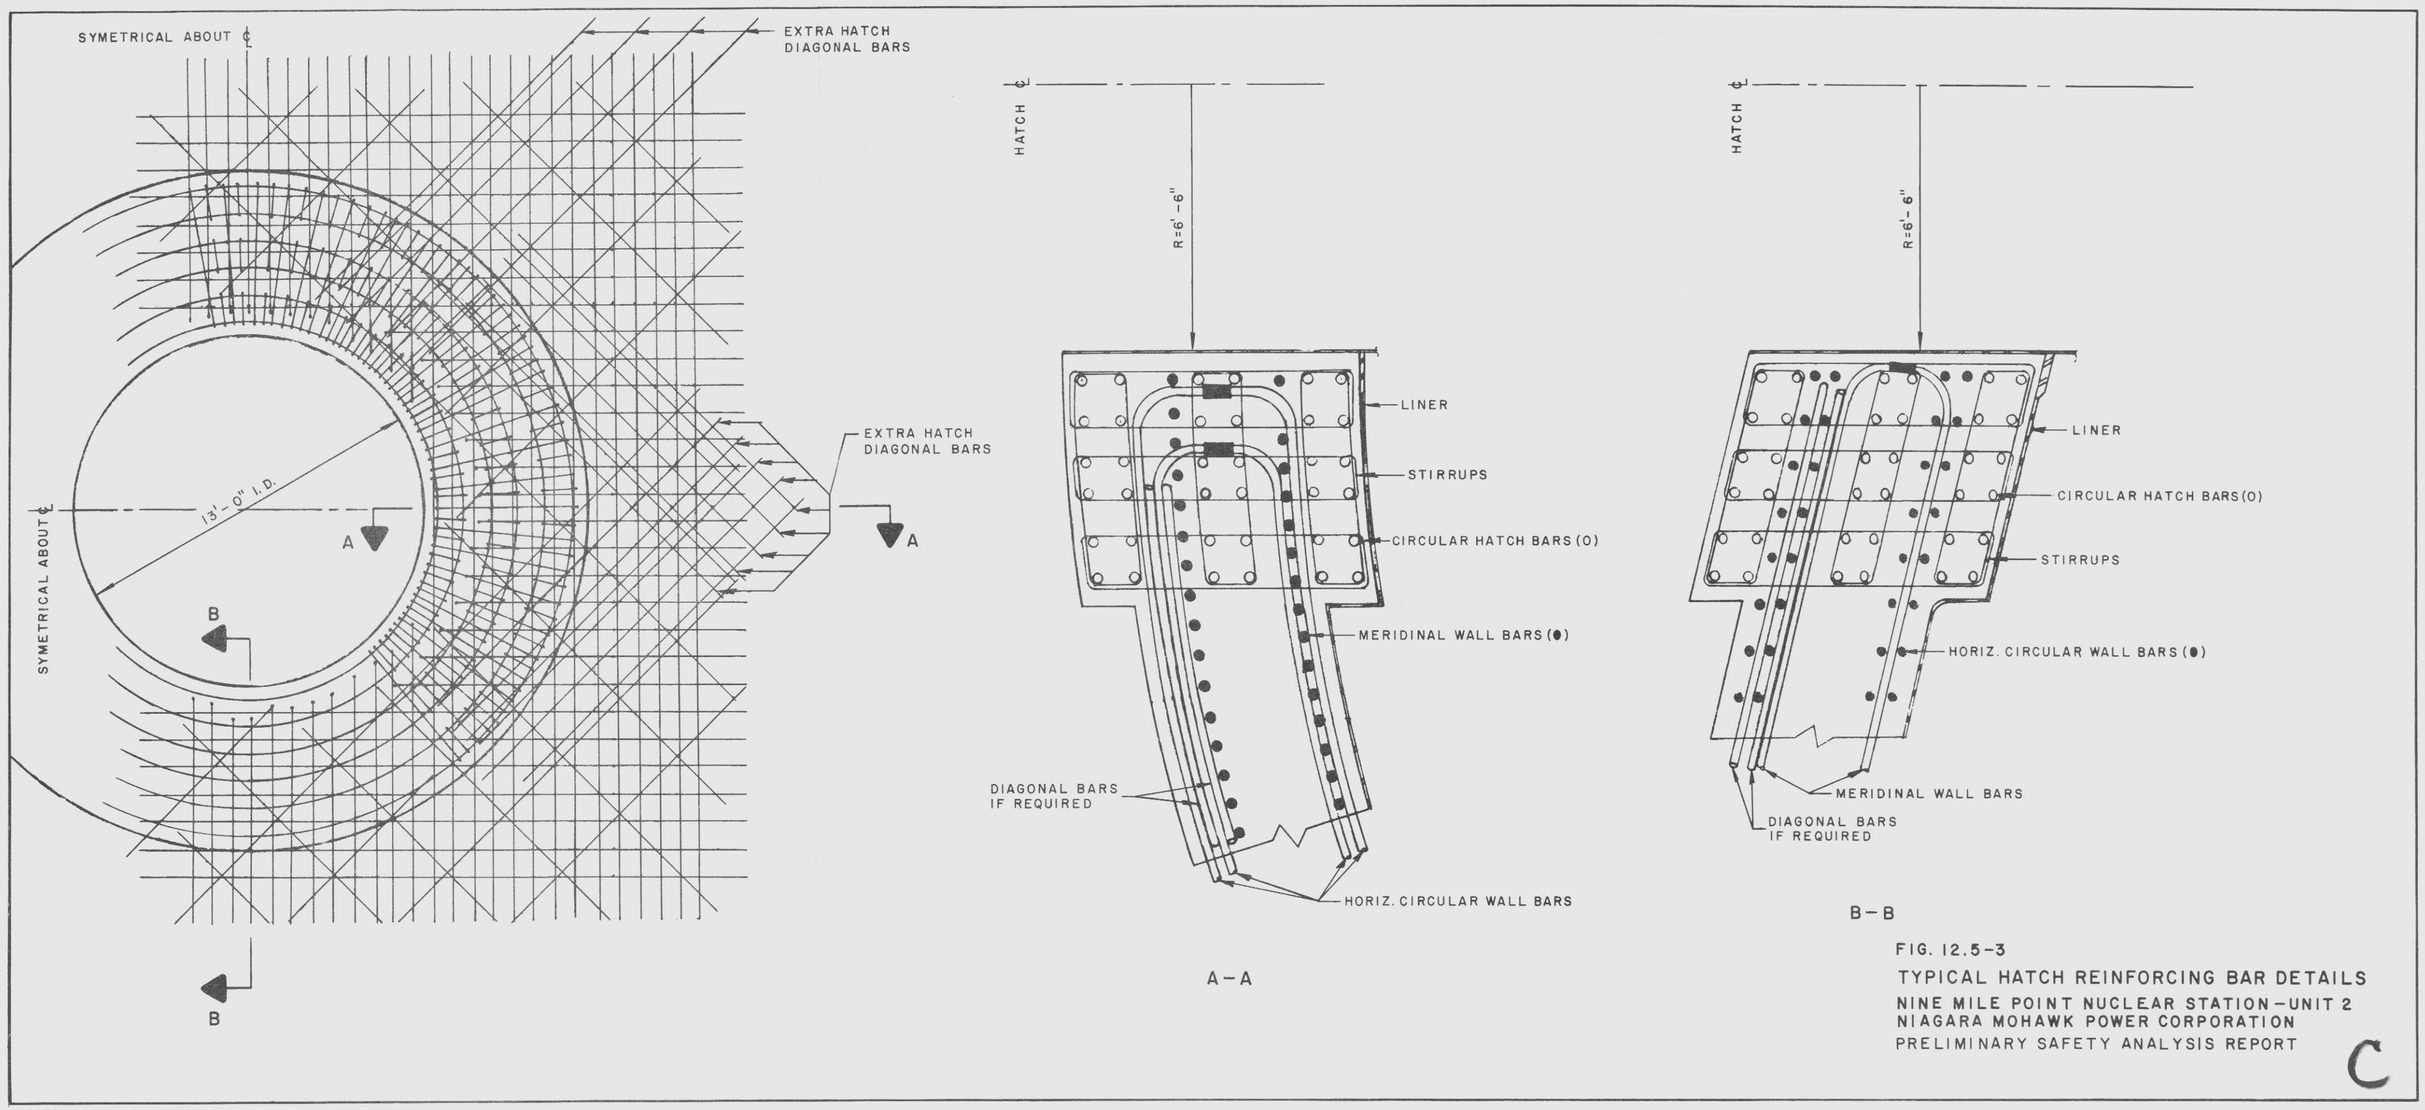

FIG. 12.5-3

TYPICAL HATCH REINFORCING BAR DETAILS

NINE MILE POINT NUCLEAR STATION-UNIT 2
NIAGARA MOHAWK POWER CORPORATION
PRELIMINARY SAFETY ANALYSIS REPORT

C