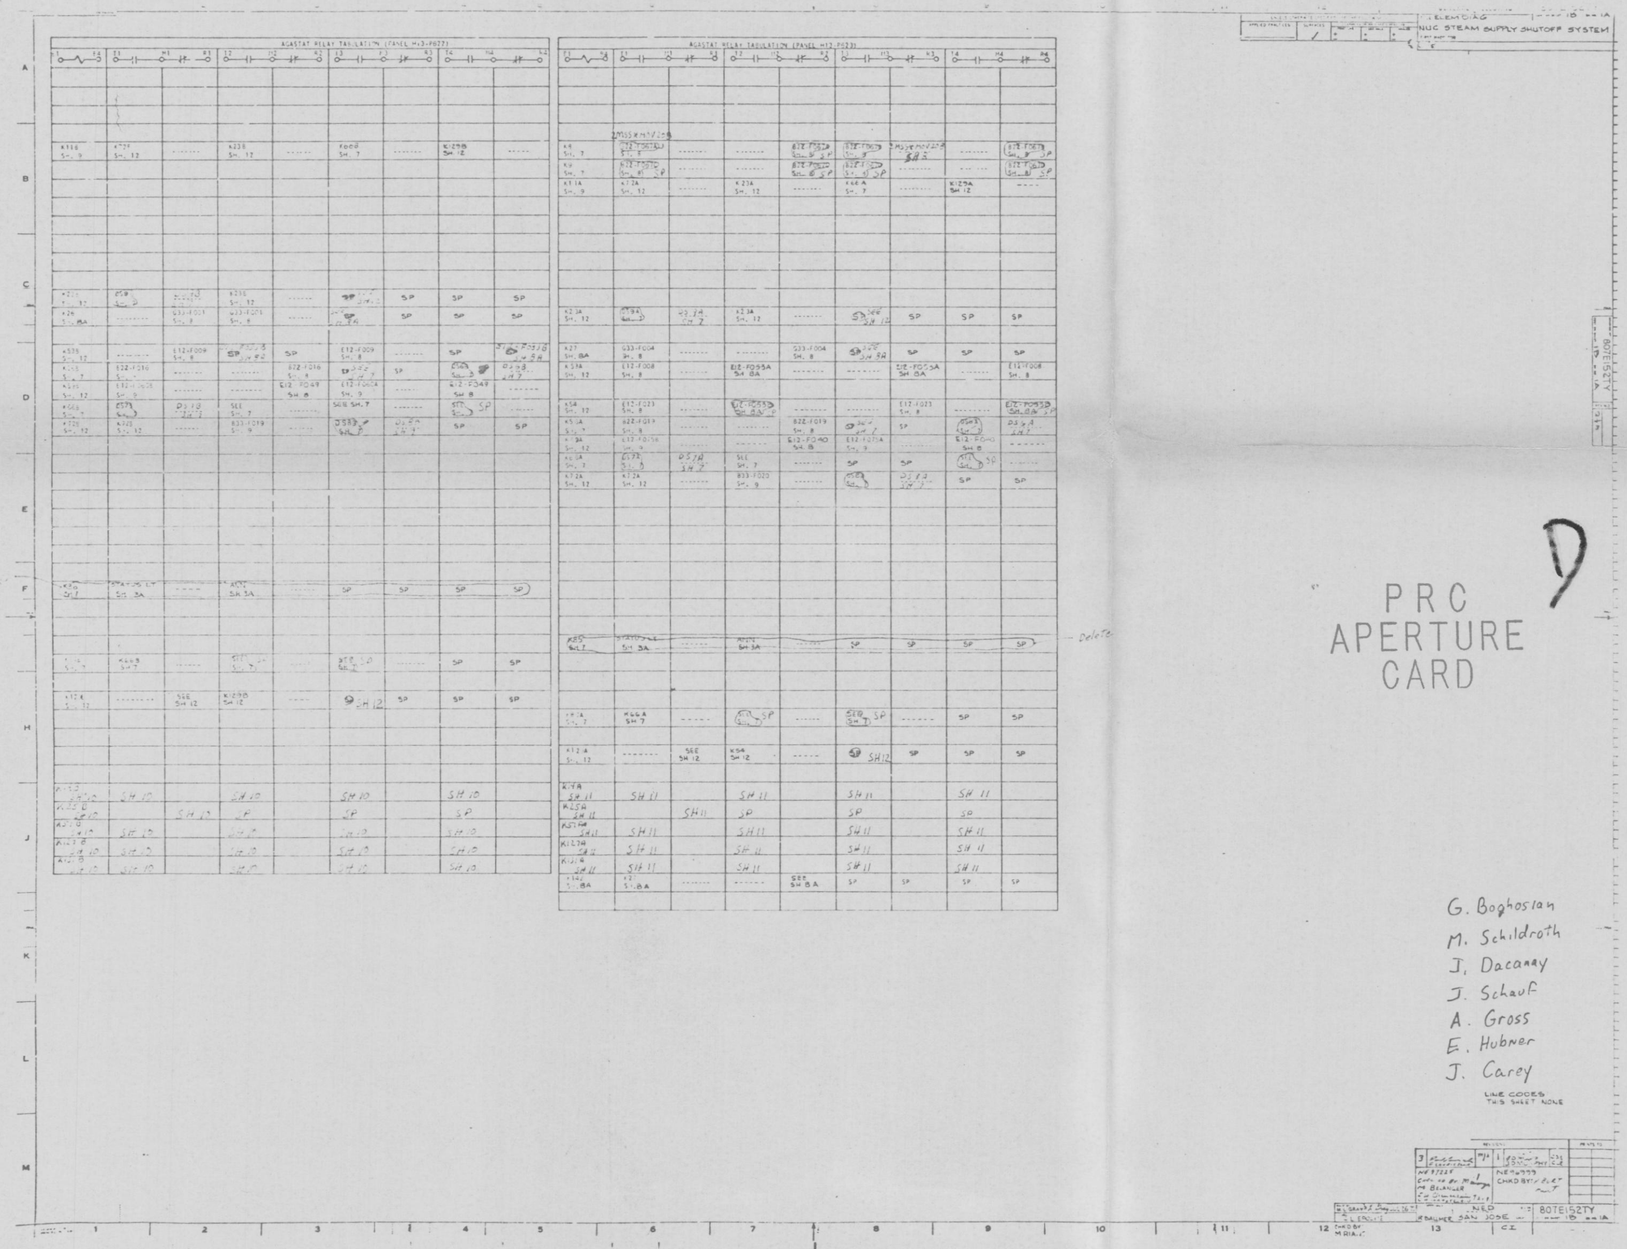
AGASTAT RELAY TABULATION (PANEL H13-P677)
AGASTAT RELAY TABULATION (PANEL H12-P623)
ELEM DIAG
NUC STEAM SUPPLY SHUTOFF SYSTEM
PRC APERTURE CARD
G. Boghosian
M. Schildroth
J. Dacanay
J. Schauf
A. Gross
E. Hubner
J. Carey
LINE CODES
TAB SHEET NONE
8071512TY
STONE & WEBSTER ENGINEERING CORPORATION
NINE MILE POINT NUCLEAR STATION - UNIT 2
NIAGARA MOHAWK POWER CORPORATION
J.O. 12177
MANUFACTURER'S DRAWING DATA FORM
INSTRUCTIONS TO SUPPLIER (E2)
COMMENTS AS NOTED
APPROVED
APPROVED AS REVISED
RELEASED FOR FABRICATION
RELEASED FOR MATERIAL PURCHASE
AS DEFINED IN SPECIFICATION
SUPPLIER TO RESUBMIT
REVISED PRINTS
REVISED MICROFILM APERTURE CARDS
FOR REVIEW
FOR RECORD
NONE REQUIRED
NOTES:
RESP ENG J. CAREY (E1)
RESP DES ENG B. RUSSELL (E1)
INSTRUCTIONS TO DESIGN (E1)
I-O INFORMATION ONLY
P-L PRELIMINARY LAYOUT
P-S PRODUCTION STUDIES
R&C REVIEW AND COMMENT
F-D FINAL DETAILS
NEW NEW
REV REVISED
DATE TO DESIGN (C) 1-9-81
REQUIRED RETURN DATE (E1)
(E1) ✓ FOR INFORMATION ONLY RETURN TO SUPPLIER NOT REQUIRED
DESIGN GROUP ROUTING (D)
ARCHITECTURE
CIVIL
CONCRETE
STEEL
BUILDING SERVICE
INSTRUMENT
MECHANICAL
PIPE SUPPORT
STRESS
MACHINE DESIGN/VESSEL
ELECTRICAL
LIGHTING
MODEL SHOP
EXTENSION OFFICE
CONTROL
INITIALS OF SELECTED REVIEWERS
See Sepia
RESPONSIBLE ENGINEER'S DATE STAMP (E2)
NOTED APR 13 1981 J.D. CAREY
SUPERSEDES S&W FILE NO. (E1)
0007Z1120010134B
REMARKS (C) (LIMIT TO 22 CHARACTERS & BLANKS)
T-1076 7212-001-064A
S&W EQUIP. I.D. CODE (E1)
WSS1
AREA DESIGNATION CODES (E1)
MFR'S DWG NO. (C) (LIMIT TO 24 CHARACTERS & BLANKS)
8071512TY REV3
MFR'S NAME (C) (LIMIT TO 20 CHARACTERS & BLANKS)
GENERAL ELECTRIC
DATE RECD (E2) 01 07 81
DWG TYPE (E1) C
MAX DAYS IN DESIGN (E1) 21
FUNCTIONAL TITLE (E1) (LIMIT TO 44 CHARACTERS & BLANKS)
ELEM DIAG NUC STEAM SUPPLY SHUTOFF SYS SH 1A
S&W FILE NO. (E1)
0007Z1120010134C
JOB ORDER NO. 12177 00
(C) PROJECT CLERK
(D) RESP. DESIGN ENGINEER
(E1) RESP. ENGINEER-ON DWG RECEIPT
(E2) RESP. ENGINEER-AFTER DWG REVIEW
MAC - MICROFILM APERTURE CARD
RVW - REVIEWER INITIALS
ATTACH TO MFR'S DRAWING