12177-EE-2E-3

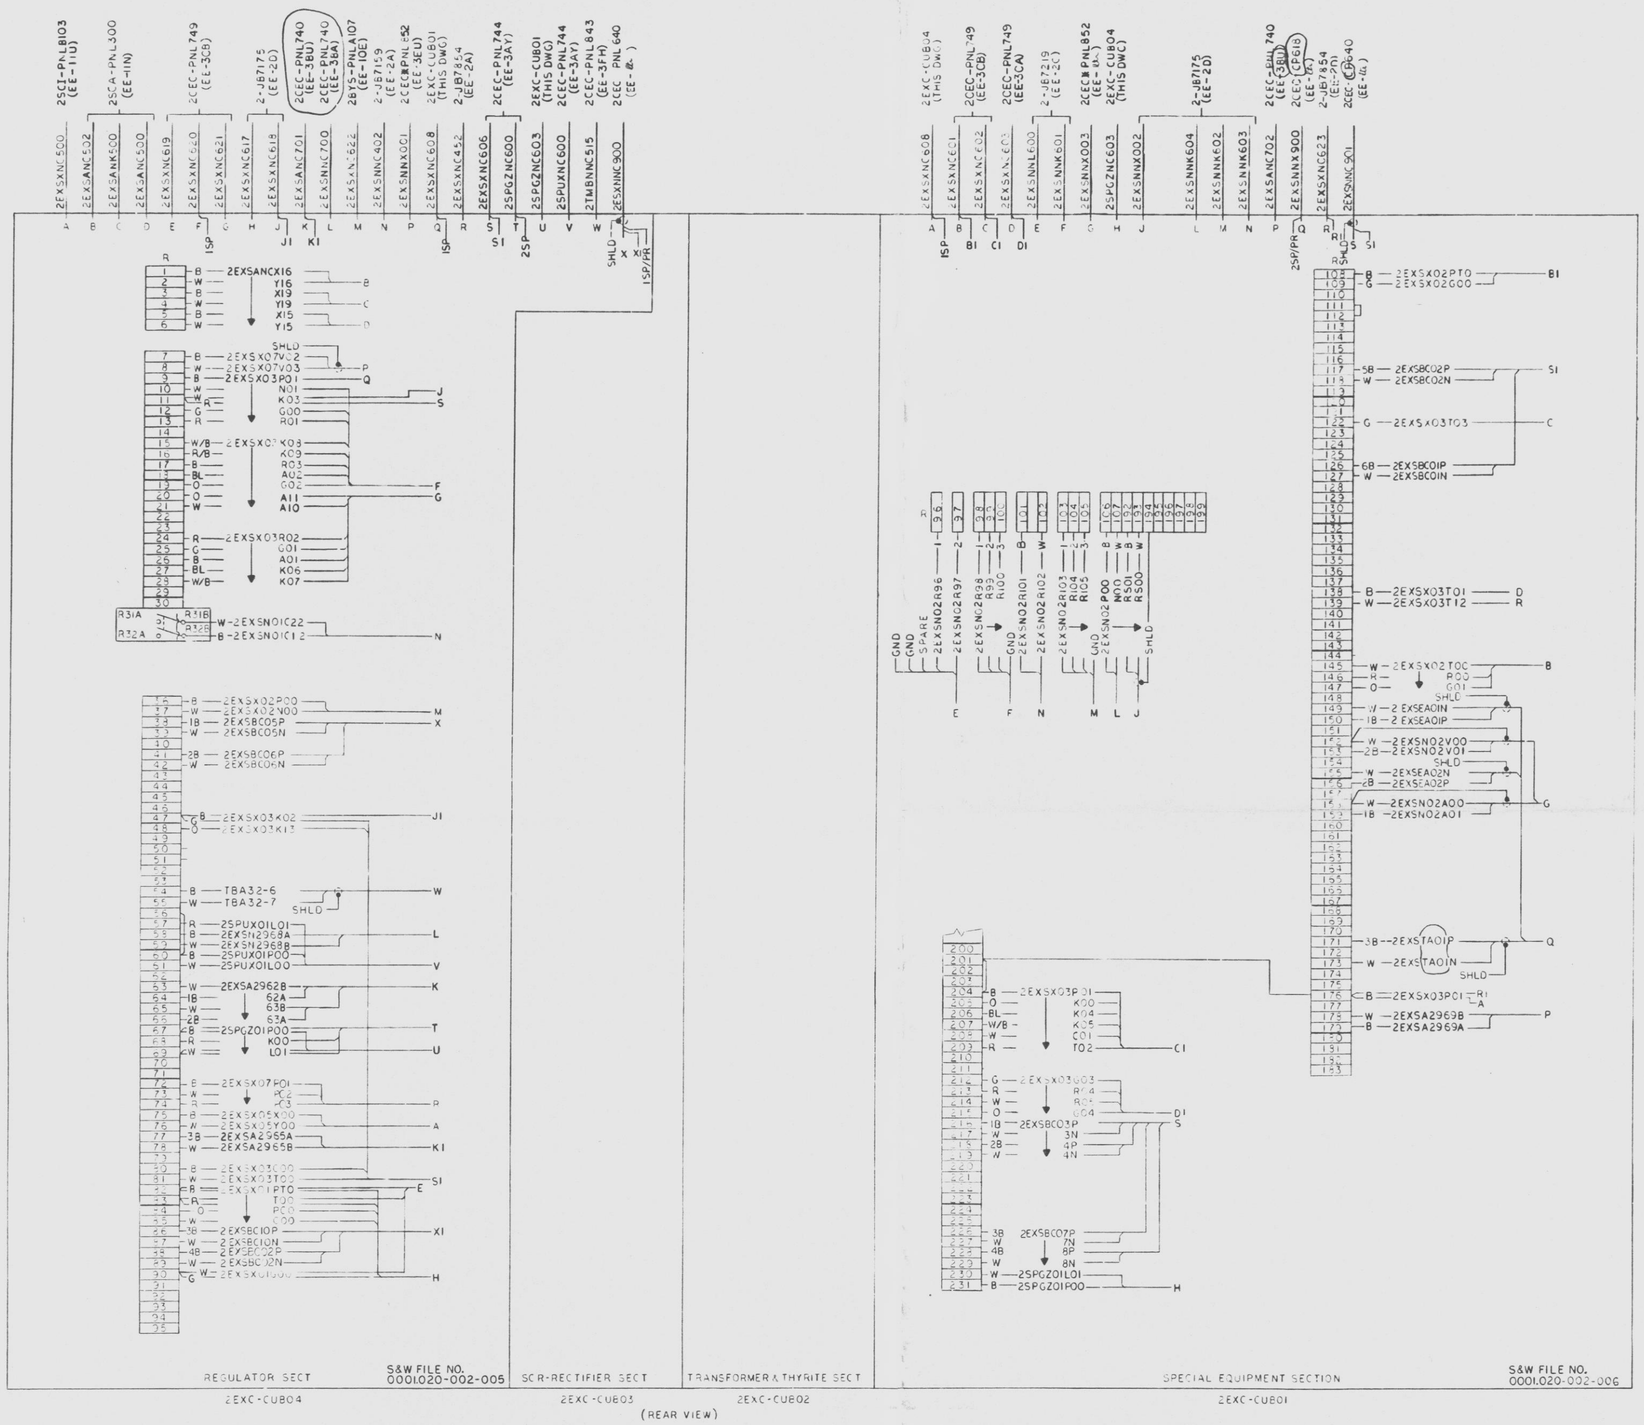

NOTES:
1. WIRING TO P1 & P6 SHOULD BE BUNDLED SEPERATELY FROM OTHER WIRES AND POINTED AT TOP AT LEAST 2.0 FROM OTHER WIRING.
2. ALL JUMPERS ARE TO BE I/C NO. 12 AWG MARK NO. 000-59.
3. ELECTRICAL WIRE AND CABLE NOTES STD-ME-1-7-3 AND STD-ME-1-8-2

REFERENCES:
1. GE-44C305665
   S&W FILE-0001.020-002-028
2. GE-44C305445, SH1 THRU SH19
   S&W FILE-0001.020-002-007 THRU 022, 030, 031, 034, 035, 040, 041, 042
3. GE-44C305446, SH1 THRU SH9, SH11 THRU SH16, SH4A & SH7A
   S&W FILE-0001.020-002-043 THRU 057, 062 & 063

CKT. NO. 2EXSNO1	ESK NO. 8SPU01
2EXSNO2	8EXSNO9, 10 & 11
2EXSX01	8EXSO2
2EXSX02	8EXSO3
2EXSX03	8EXSO4, 05, 06 & 07
2EXSX05	8EXSO8
2EXSX07	8SPG03
2SPGZ01	8SPG03
2SPUX01	8SPG05
	8SPU05
ALM NO 2962, 2963, 2969 & 2965	101HA499
2968	101HA403

TI APERTURE CARD

QA CAT II

APPROVED Kn Khang
LICENSED PROFESSIONAL ENGINEER. NO. 55786
STATE OF NEW YORK
ALTERATION EXCEPT BY A LICENSED PROFESSIONAL ENGINEER IS ILLEGAL

THE INFORMATION ON THIS DRAWING MAY NOT BE COPIED OR USED FOR OTHER THAN THE CONSTRUCTION, MAINTENANCE OR REPAIR OF THE PLANT FACILITY DESCRIBED IN THE TITLE BLOCK.

WIRING DIAGRAM GENERATOR EXCITATION CUBICLE

NINE MILE POINT NUCLEAR STATION — UNIT 2
NIAGARA MOHAWK POWER CORPORATION
STONE & WEBSTER ENGINEERING CORPORATION
BOSTON, MASS.

CH DRAWING NUMBER 12177-EE-2E-3

AREAS	LEVELS	WORK PKG
2		340

Designed by T. BOHNER — Drawn by V. BERTINO
Des. Ch'd by C. HENDERSON — Ch'd by T. BOHNER

Engineer: A. CHIAL
Dist. Engr: F. HUHA

ISSUE 0 — MAT'L GRADE — APP. GRADE

SEE RECORD OF DWG CHANGES BCE-2E-3

SEE RECORD OF DWG CHANGES BCE-2E-2

ORIGINAL ISSUE