12177-EE-1M-5

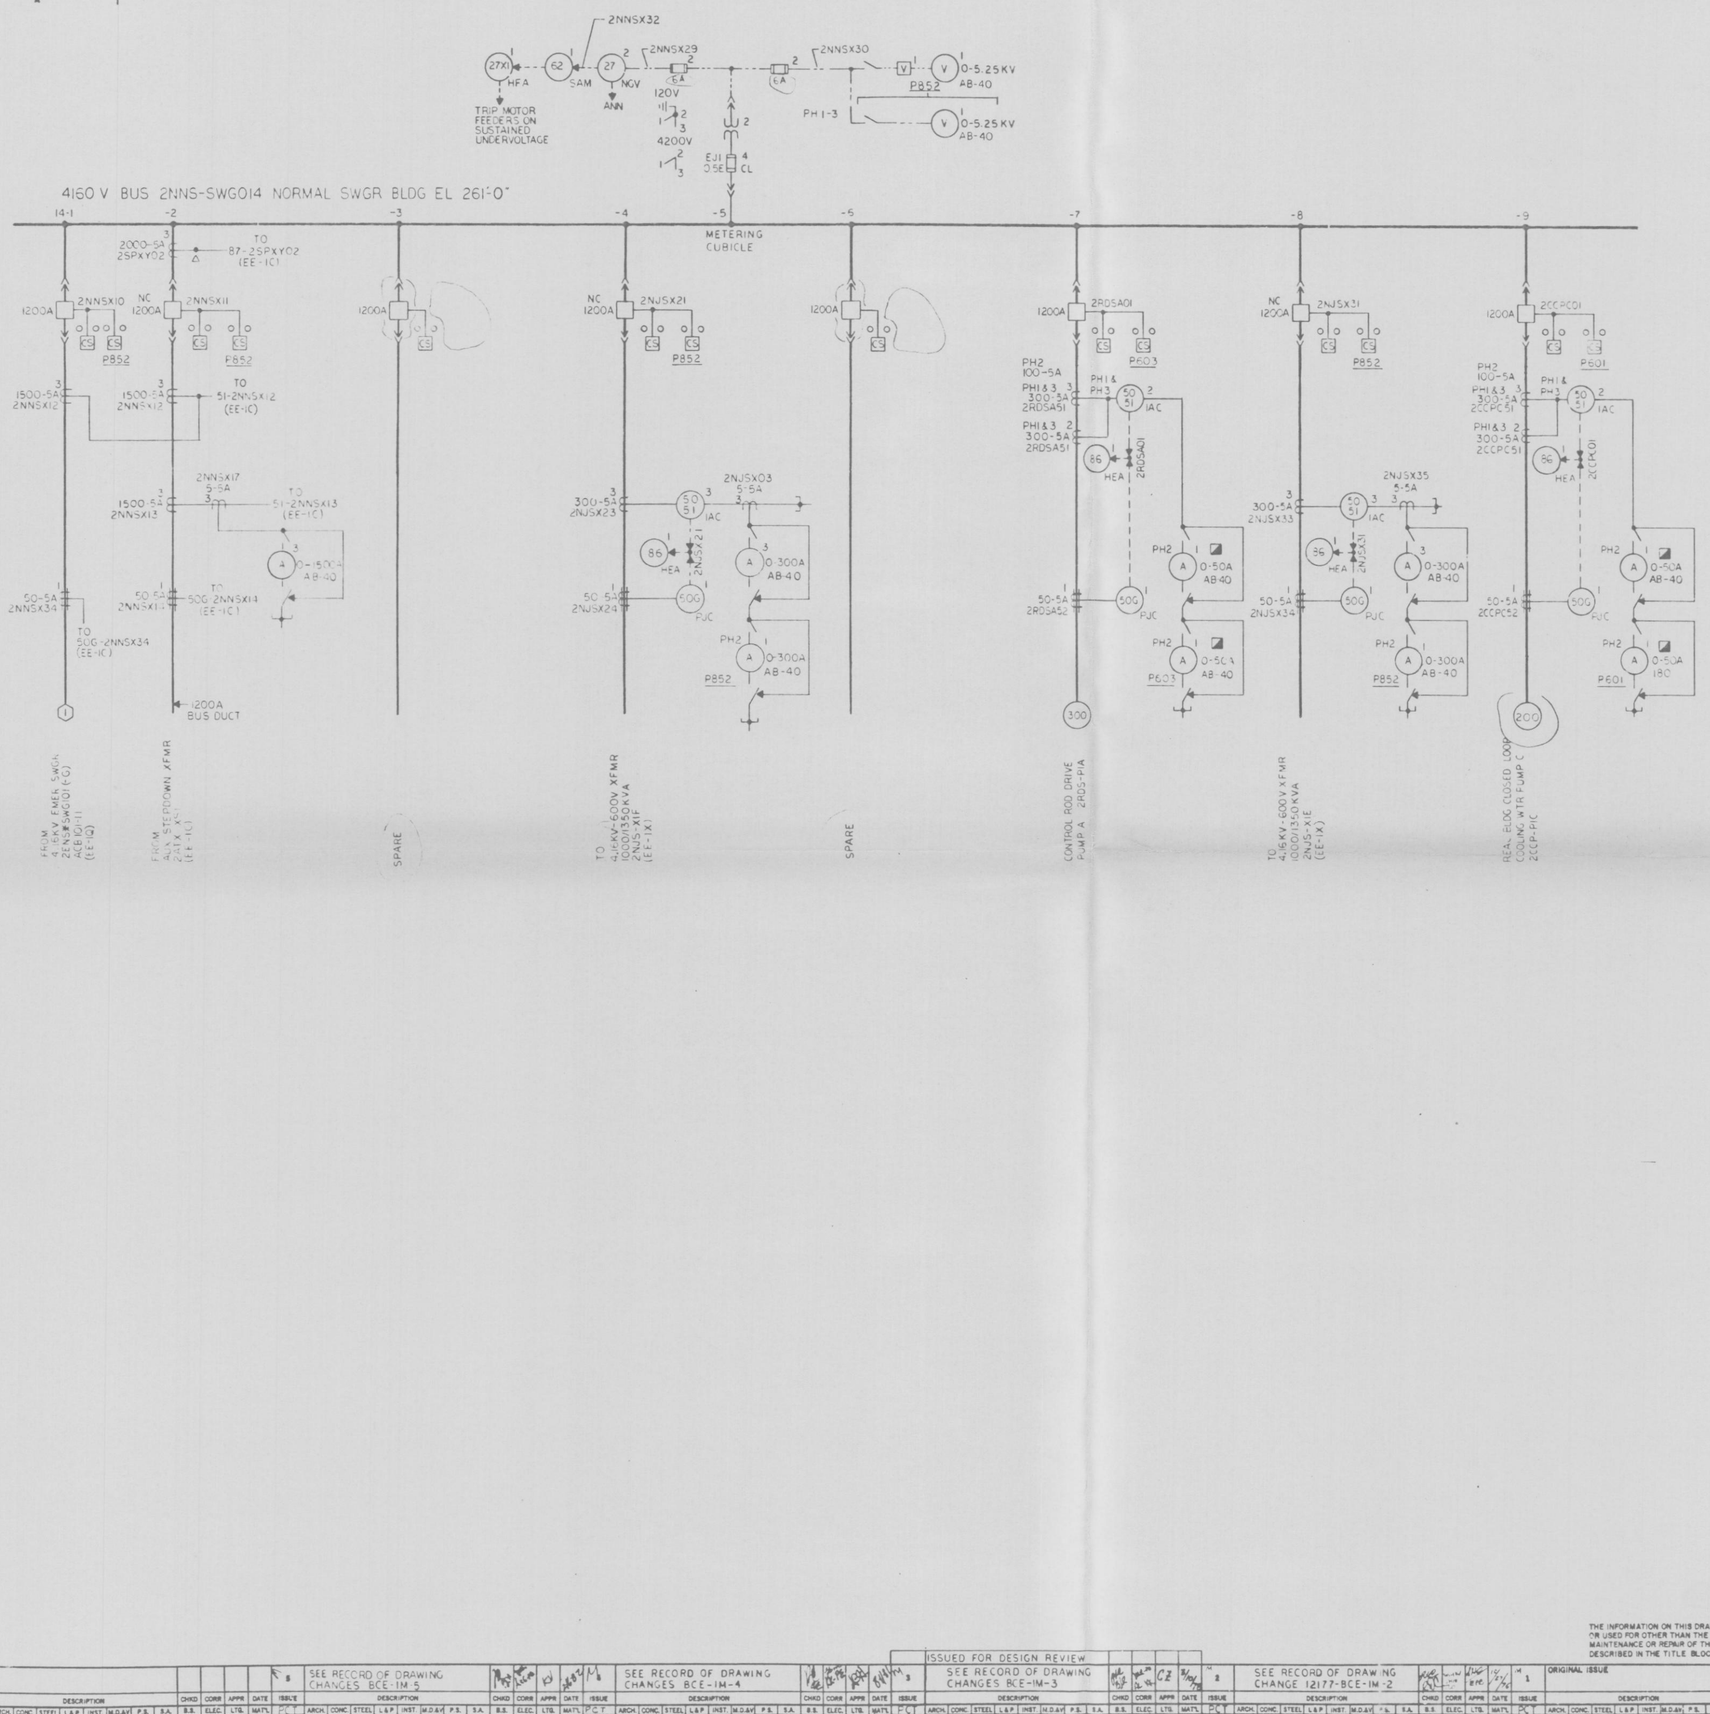

NOTES:
1. GENERAL NOTES, REFERENCES, ADDITIONAL SYMBOLS & LOCATION SYMBOLS EE-1K

PRC APERTURE CARD

QA CAT II

APPROVED _____ LICENSED PROFESSIONAL ENGINEER, NO. 053879 STATE OF NEW YORK
ALTERATION EXCEPT BY A LICENSED PROFESSIONAL ENGINEER IS ILLEGAL

THE INFORMATION ON THIS DRAWING MAY NOT BE COPIED OR USED FOR OTHER THAN THE CONSTRUCTION, MAINTENANCE OR REPAIR OF THE PLANT FACILITY DESCRIBED IN THE TITLE BLOCK.

ISSUE	DESCRIPTION	CHKD	CORR	APPR	DATE	ISSUE'E
6	SEE RECORD OF DRAWING CHANGES BCE-1M-5					90
5	SEE RECORD OF DRAWING CHANGES BCE-1M-4					90
4	SEE RECORD OF DRAWING CHANGES BCE-1M-3					90
3	ISSUED FOR DESIGN REVIEW					90
2	SEE RECORD OF DRAWING CHANGE 12177-BCE-1M-2					90
1	ORIGINAL ISSUE					90

4160V ONE LINE DIAGRAM
NORMAL BUS 2NNS-SWG014

NINE MILE POINT NUCLEAR STATION — UNIT 2
NIAGARA MOHAWK POWER CORPORATION
STONE & WEBSTER ENGINEERING CORPORATION
BOSTON, MASS.

10-CH

DRAWING NUMBER 12177-EE-1M-5

AREAS 4 | LEVELS | WORK PKG 33A

Designed by
Des. Chk'd by
Drawn by M. HALLOWELL
Chk'd by A. TACCARD

PHILIPP K. KHANNA
SUI LIFT C.L.N.E.