12177-EE-IL-5

4160 V BUS 2NNS-SWG013 NORMAL SWGR BLDG EL 261'-0"

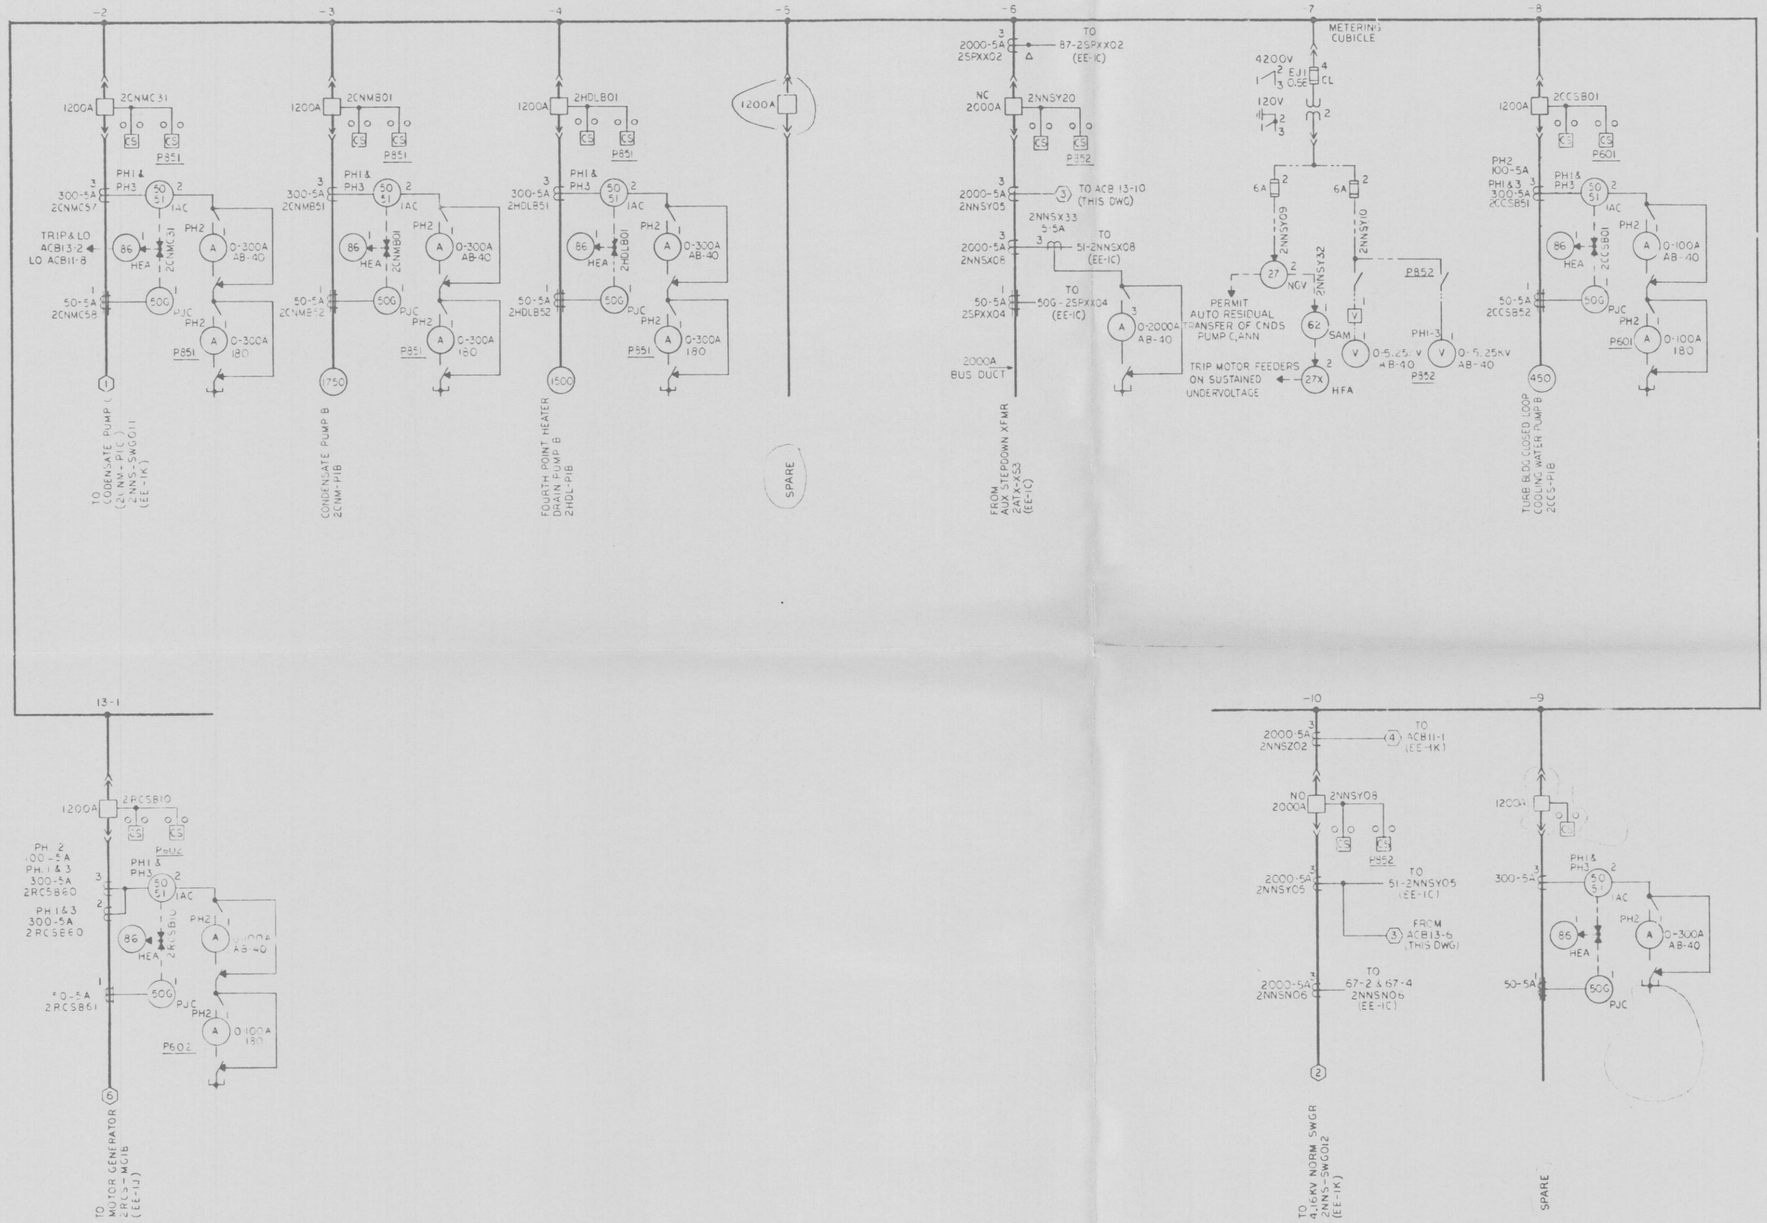

NOTES:
1. GENERAL NOTES, REFERENCES, ADDITIONAL SYMBOLS & LOCATION SYMBOLS EE-1K.

9

PRC APERTURE CARD

QA CAT II

APPROVED _____
LICENSED PROFESSIONAL ENGINEER, NO. 058899
STATE OF NEW YORK
ALTERATION EXCEPT BY A LICENSED PROFESSIONAL ENGINEER IS ILLEGAL

THE INFORMATION ON THIS DRAWING MAY NOT BE COPIED OR USED FOR OTHER THAN THE CONSTRUCTION, MAINTENANCE OR REPAIR OF THE PLANT FACILITY DESCRIBED IN THE TITLE BLOCK.

4160V ONE LINE DIAGRAM NORMAL BUS 2NNS-SWG013

NINE MILE POINT NUCLEAR STATION — UNIT 2
NIAGARA MOHAWK POWER CORPORATION
STONE & WEBSTER ENGINEERING CORPORATION
BOSTON, MASS.

10-CH | DRAWING NUMBER 12177-EE-IL-5

Designed by K.KHANNA | Drawn by M.HALLOWELL
Des. Chk'd by | Chk'd by A.TACCARD

ISSUED FOR DESIGN REVIEW

ISSUE	DESCRIPTION	CHKD	CORR	APPR	DATE
6	SEE RECORD OF DRAWING CHANGES BCE-IL-5				
5	SEE RECORD OF DRAWING CHANGES BCE-IL-4				
3	SEE RECORD OF DRAWING CHANGES BCE-IL-3				
2	SEE RECORD OF DRAWING CHANGE 12177-BCE-IL-2				
1	ORIGINAL ISSUE				

AREAS 4 | LEVELS | WORK PKG 33A