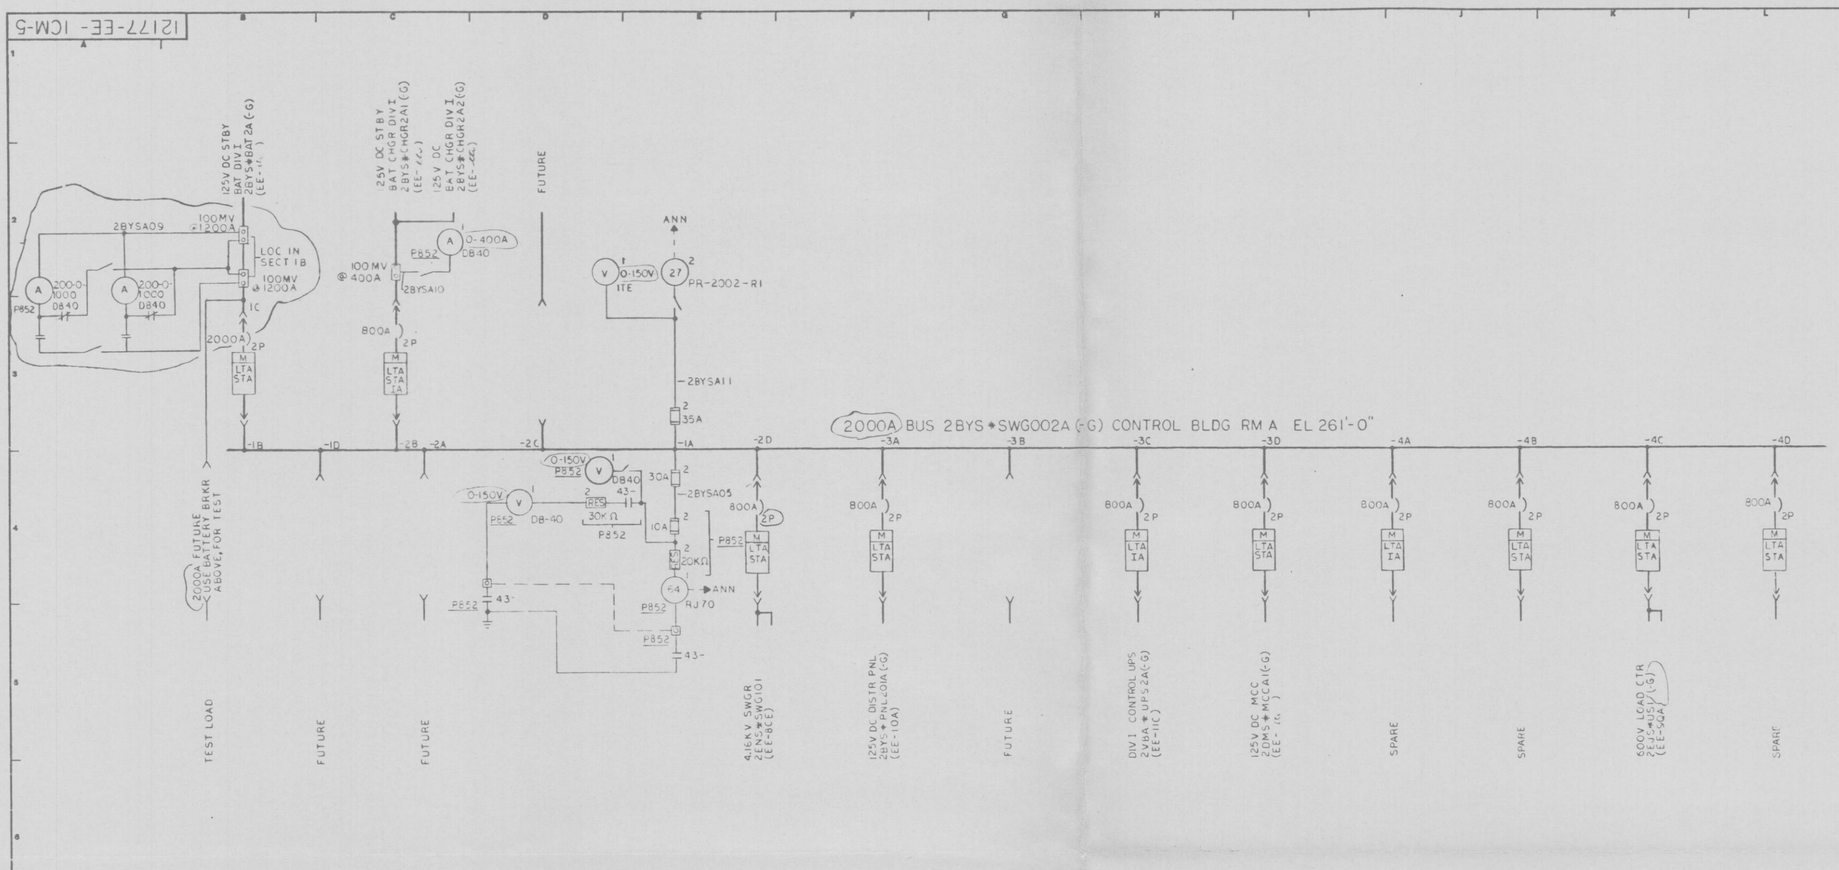

NOTES:
1. ALL EQUIPMENT LOCATED AT SWGR UNLESS OTHERWISE NOTED.

PRC APERTURE CARD

REFERENCES:

ONE LINE DIAGRAM SYMBOLS	STD-ME-10-1-4 TO 10-8-4/
ONE LINE & ELEMENTARY DIAGRAM DEVICE FUNCTION	10-9-3
NO	STD ME-11-1-4 THRU 11-4-4

NUCLEAR SAFETY RELATED
QA CAT I

APPROVED [signature]
LICENSED PROFESSIONAL ENGINEER, NO.
STATE OF NEW YORK
ALTERATION EXCEPT BY A LICENSED PROFESSIONAL ENGINEER IS ILLEGAL

TRIP SETTINGS LATER

THE INFORMATION ON THIS DRAWING MAY NOT BE COPIED OR USED FOR OTHER THAN THE CONSTRUCTION, MAINTENANCE OR REPAIR OF THE PLANT FACILITY DESCRIBED IN THE TITLE BLOCK.

ISSUE	DESCRIPTION	CHKD	CORR	APPR	DATE
6					
5	SEE RECORD OF DWG. CHANGES BCE-1CM-5				
4	SEE RECORD OF DWG CHANGES BCE-1CM-4 (PDRCN-BYS0003)				
3	SEE RECORD OF DRAWING CHANGES BCE-1CM-3 (ISSUED FOR DESIGN REVIEW)				
2	SEE RECORD OF DWG CHANGES BCE-1CM-2				
1	ORIGINAL ISSUE				

ISSUE	ARCH.	CONC.	STEEL	L&P	INST.	M.D.&V.	P.S.	S.A.	B.S.	ELEC.	LTG.	MAT'L
5												
4												
3												
2												
1												

AREAS	LEVELS	WORK PKG
4		33A

Designed by G. WEINBERG
Des. Chk'd by C. HENDERSON
Drawn by G. WEINBERG
Chk'd by P. HUHA

Engineer K. KHANNA
SQD LDR: C. LANE

ISSUE 0
HALF-SIZE
APP. CHKD

125V DC ONE LINE DIAGRAM
EMERGENCY SWITCHGEAR
2BYS*SWG002A

NINE MILE POINT NUCLEAR STATION — UNIT 2
NIAGARA MOHAWK POWER CORPORATION
STONE & WEBSTER ENGINEERING CORPORATION
BOSTON, MASS.

10-CH

DRAWING NUMBER 12177-EE-1CM-5