


M-443

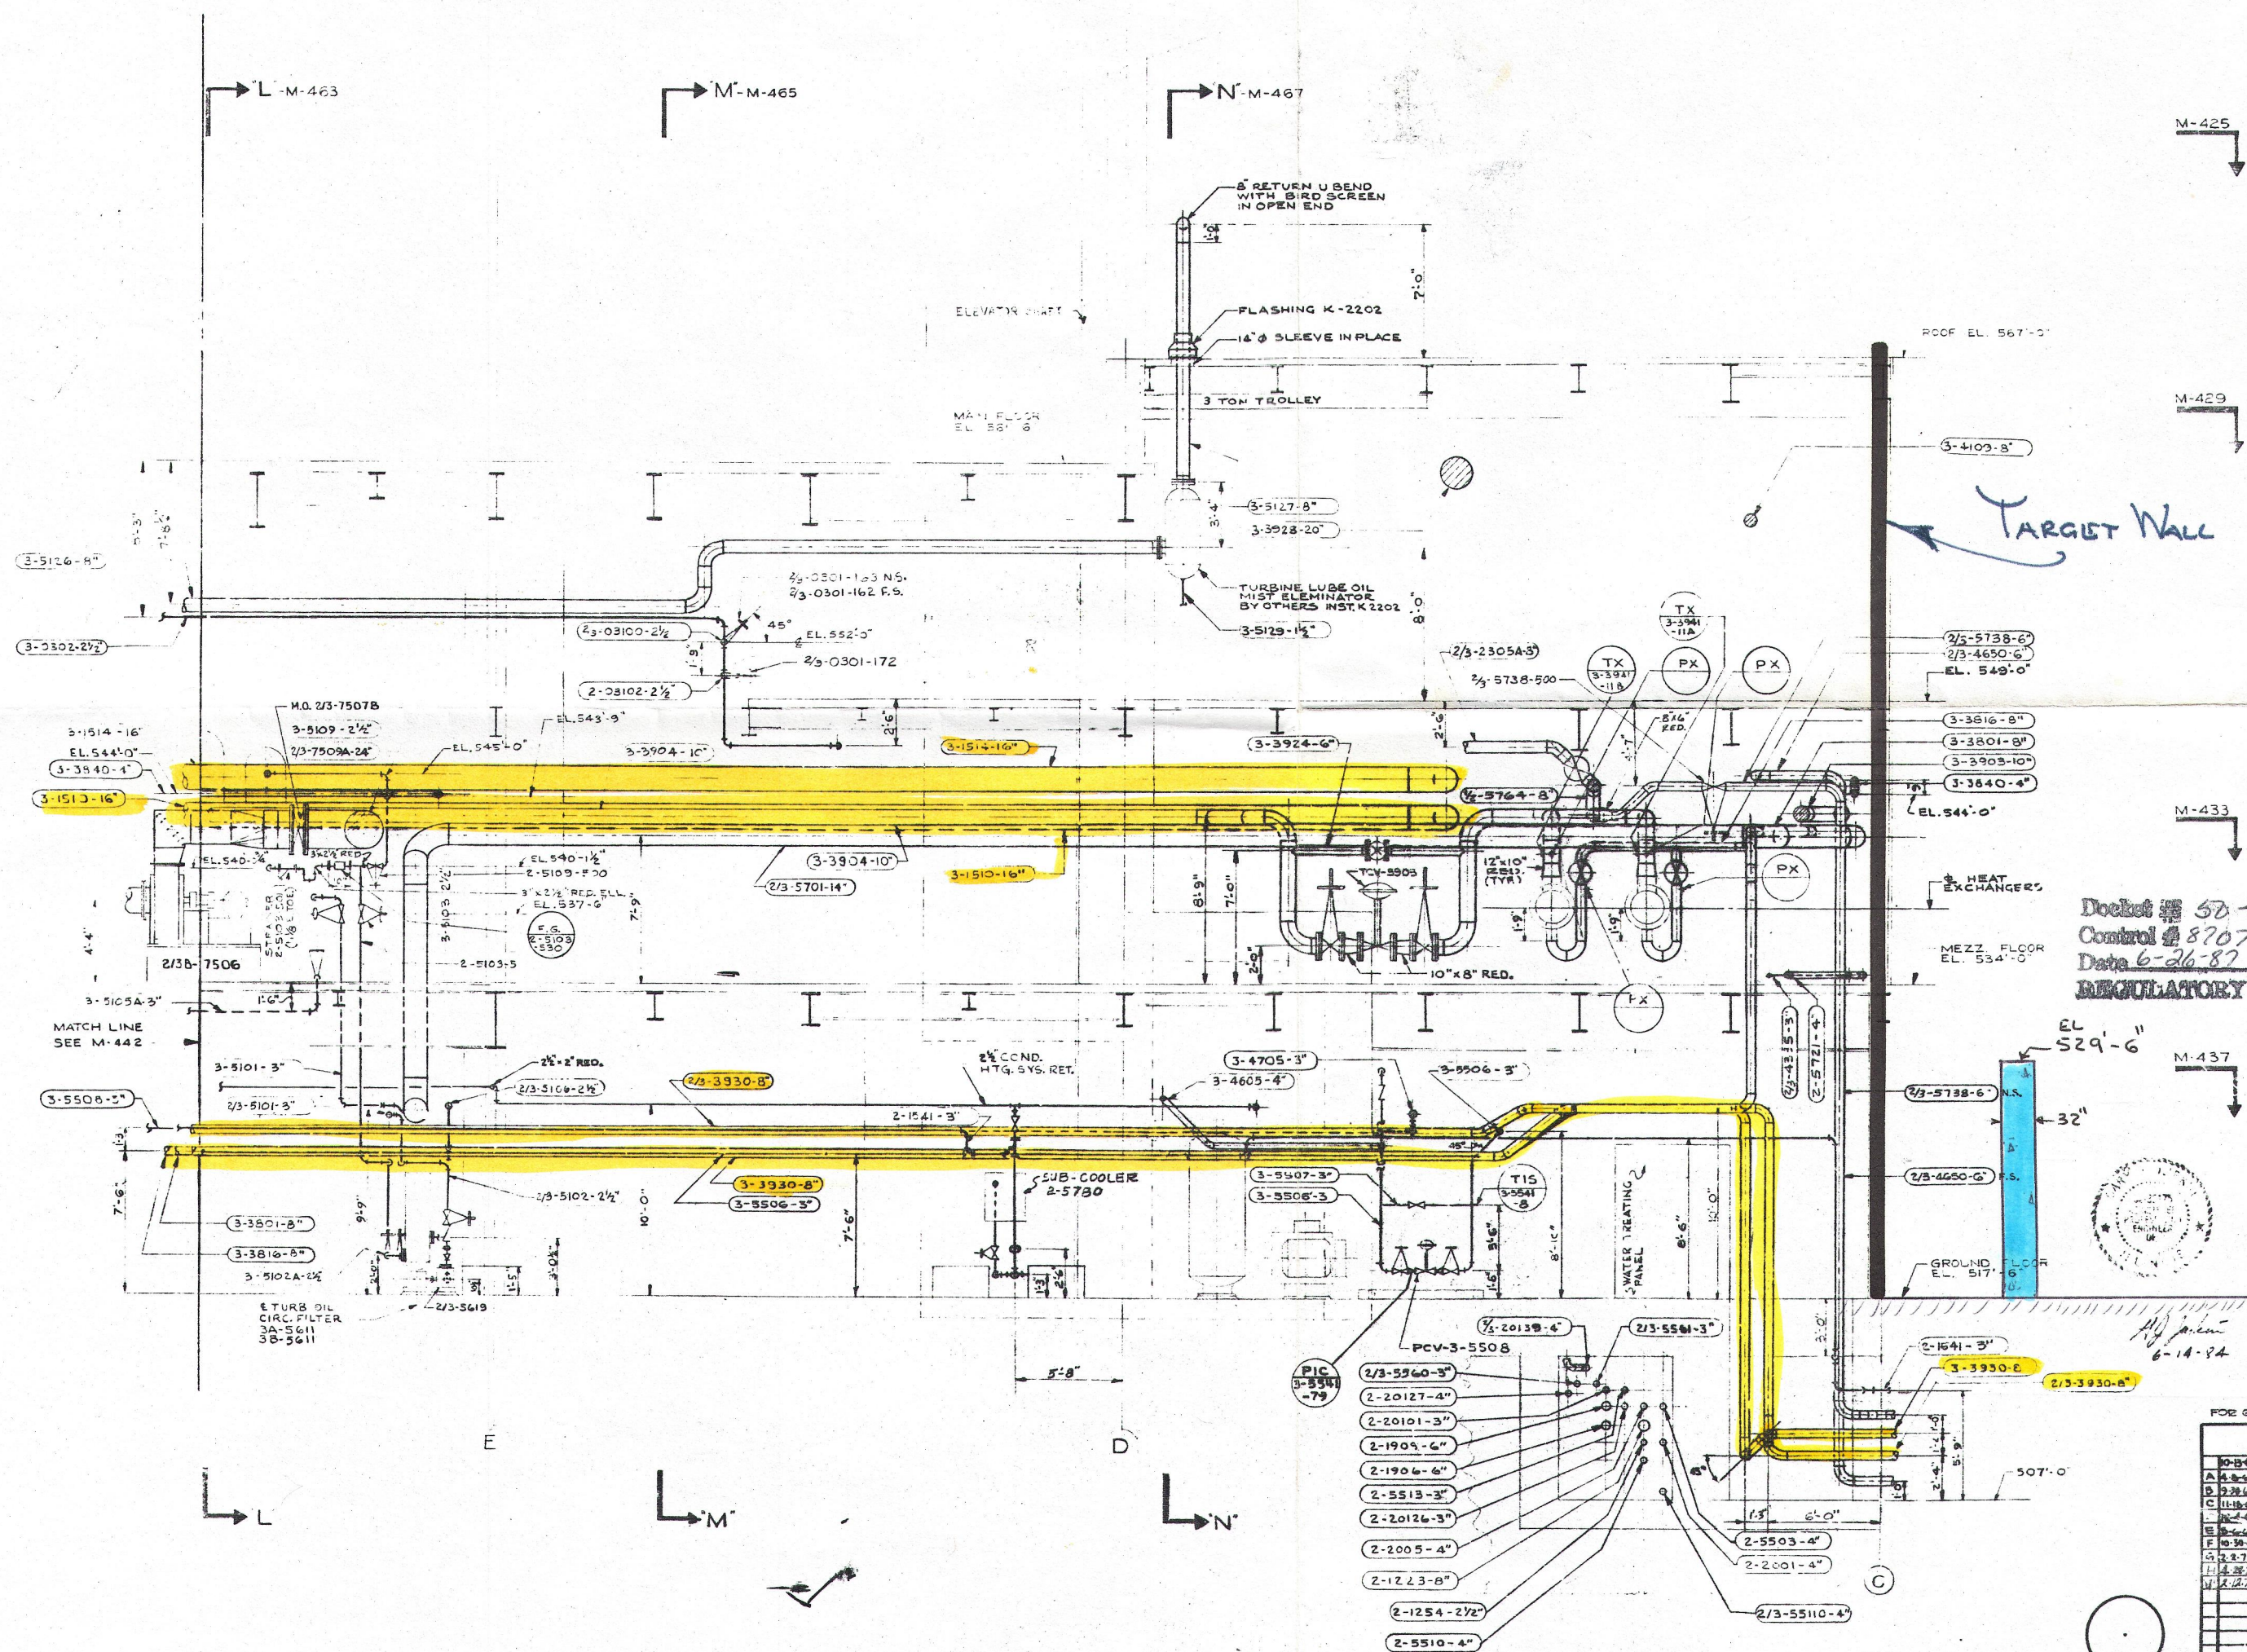

FOR INFORMATION ONLY

Docket # 50-237
Control # 8707070210
Date 6-26-87 of Document
REGULATORY DOCKET FILE

TI
APERTURE
CARD

NUCLEAR SAFETY RELATED ITEMS ARE SHOWN ON THIS DRAWING (FOR SAFETY CLASSIFICATION SEE FSAR SAFETY CLASSIFICATION LIST)				
DRAWING RELEASE RECORD				
REV.	DATE	DESCRIPTION	DRAWN CHECKED	FILM
P	6-13-83	REVISED FOR CONSTRUCTION MID N. 52-83-10 JOB N. 6779-07	APRIL 1984 S. J. CHANDLER	
R	6-13-84	REVISED FOR CONSTRUCTION MID N. 52-83-10 JOB N. 6779-07	APRIL 1984 S. J. CHANDLER	

REVISIONS	
A	FOR CONSTRUCTION
B	REVISED
C	REVISED
D	REVISED
E	REVISED
F	REVISED
G	REVISED
H	REVISED
I	REVISED
J	REVISED

**TURBINE BUILDING PIPING
SECTION A-A' N.**

**DRESDEN NUCLEAR POWER STATION
UNIT 3**

**GENERAL ELECTRIC CO.
FOR
COMMONWEALTH EDISON CO.
CHICAGO, ILLINOIS**

SCALE: 1/4" = 1'-0"

DRAWN: J. JOE 3-16-67

CHECKED: J. H. HEDGECOCK 10-15-67

ENGINEER: J. J. HEDGECOCK 10-15-67

APPROVED: J. J. HEDGECOCK 10-15-67

JOB NO. 3558

APPROVED: J. J. HEDGECOCK 10-15-67

DRAWING NUMBER: M-443

SARGENT & LUNDY
INCORPORATED
ENGINEERS
CHICAGO

8707070324