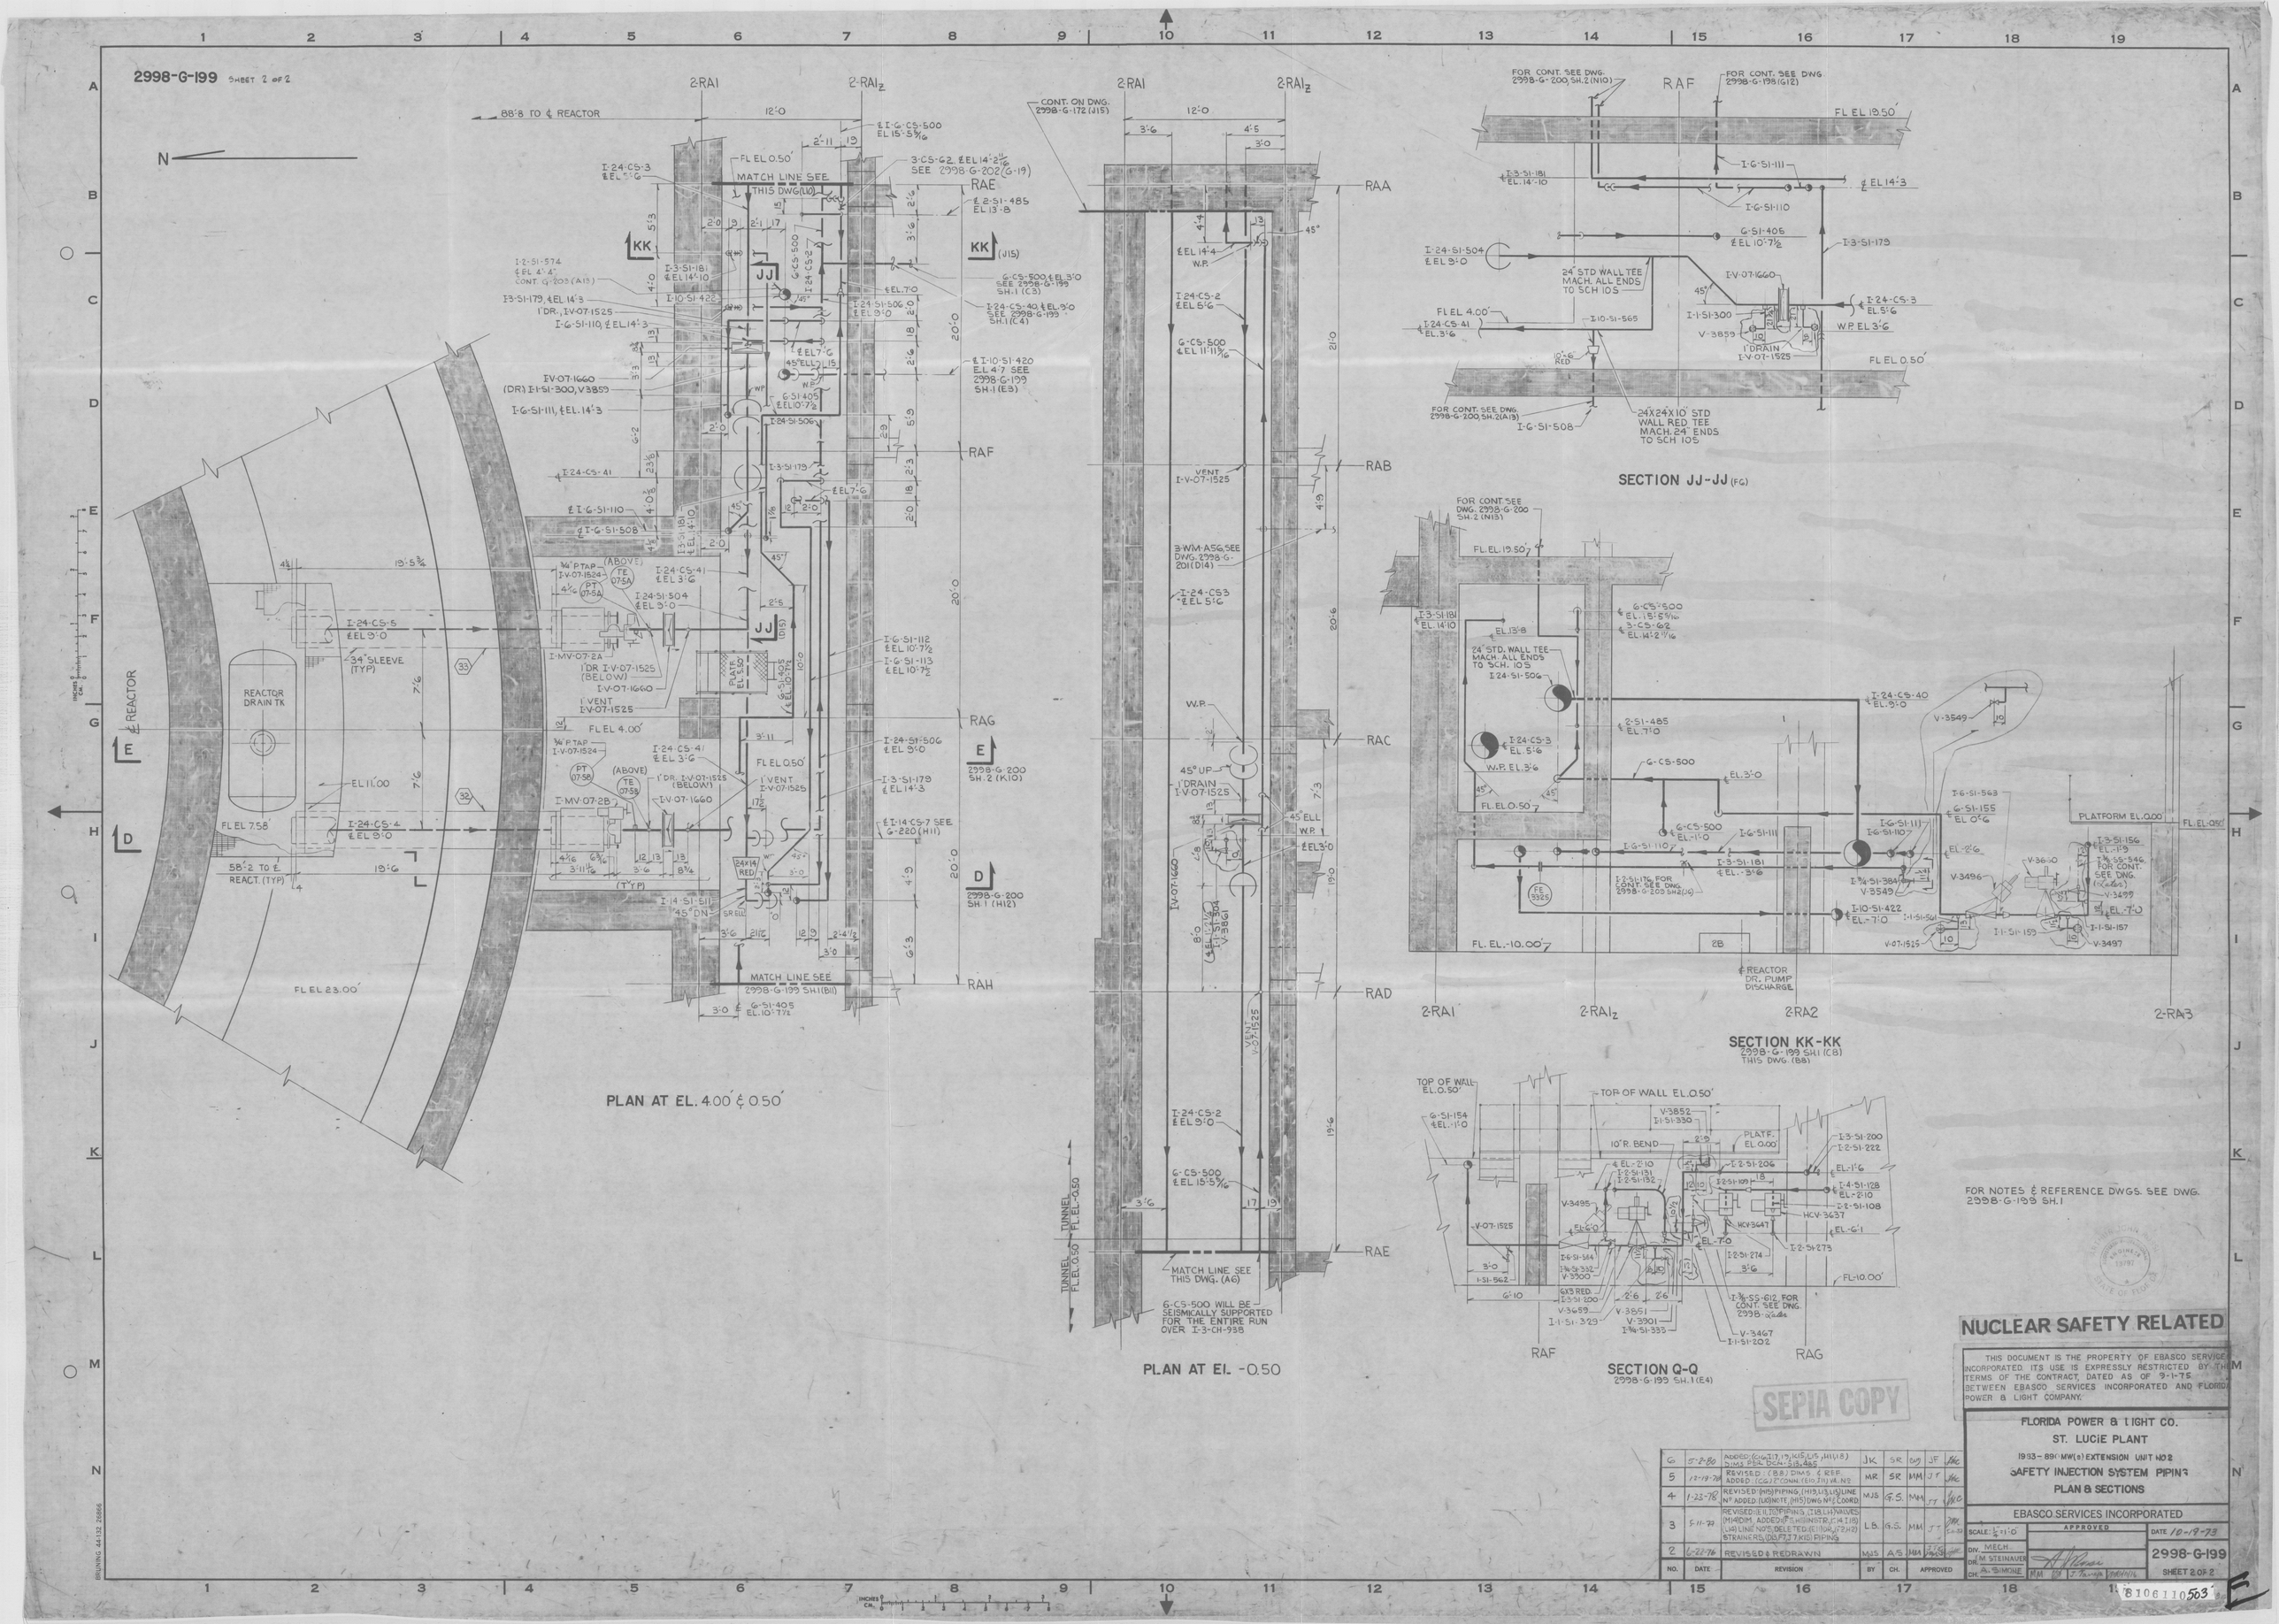
2998-G-199 SHEET 2 OF 2
PLAN AT EL. 4.00' & 0.50'
PLAN AT EL. -0.50
SECTION JJ-JJ (F6)
SECTION KK-KK
2998-G-199 SH.1 (C8)
THIS DWG. (B8)
SECTION Q-Q
2998-G-199 SH.1 (E4)
FOR NOTES & REFERENCE DWGS. SEE DWG. 2998-G-199 SH.1
NUCLEAR SAFETY RELATED
THIS DOCUMENT IS THE PROPERTY OF EBASCO SERVICES INCORPORATED. ITS USE IS EXPRESSLY RESTRICTED BY THE TERMS OF THE CONTRACT, DATED AS OF 9-1-75 BETWEEN EBASCO SERVICES INCORPORATED AND FLORIDA POWER & LIGHT COMPANY.
SEPIA COPY
FLORIDA POWER & LIGHT CO.
ST. LUCIE PLANT
1983-890 MW(e) EXTENSION UNIT NO 2
SAFETY INJECTION SYSTEM PIPING
PLAN & SECTIONS
EBASCO SERVICES INCORPORATED
SCALE: 1/4"=1'-0"
DIV. MECH.
DR. M STEINAUER
CH. A. SIMONE
APPROVED
DATE 10-19-73
2998-G-199
SHEET 2 OF 2
8106110503