2998-G-165 S05




PLAN AT EL.- 0.50'




SECTION G-G
NOT TO SCALE
505 (B-11)

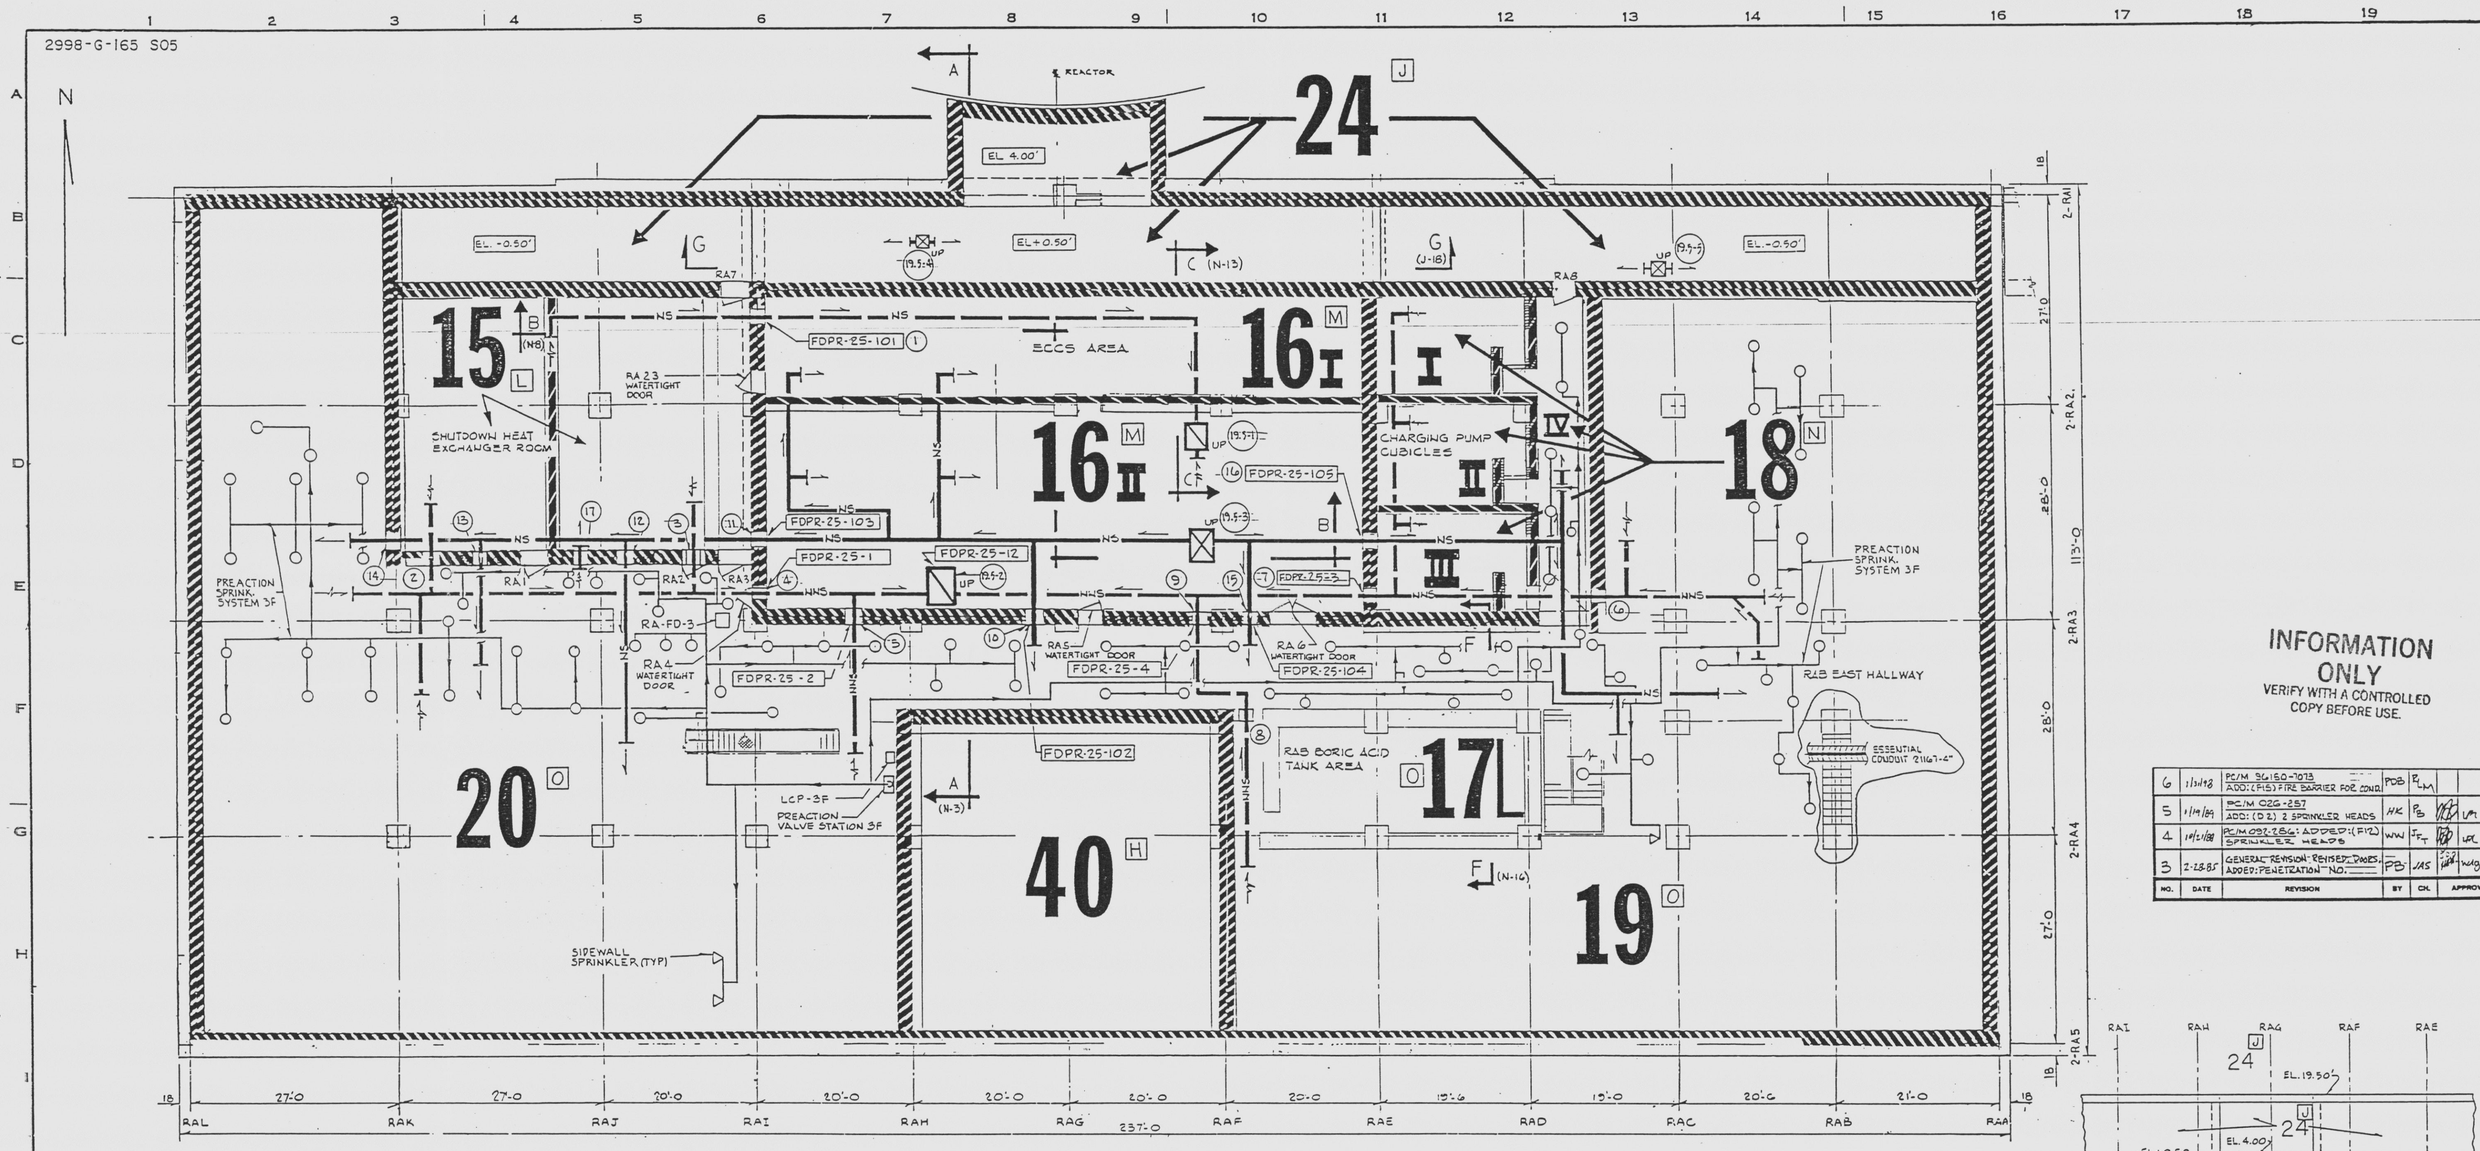


SECTION - "A-A"
NOT TO SCALE
502(H-11)
503(F-8)
504(C-8)
505(C-7)

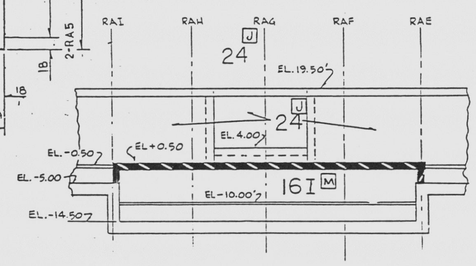


NOTE: FOR CLARITY, THE SECTION B-B SHOWS ONLY THE SYSTEM 2HVE-9A & 2HVS-4A & B.

SECTION - "B-B"
NOT TO SCALE
502(F-15)
503(F-4)
504(F-11)
505(C-4)

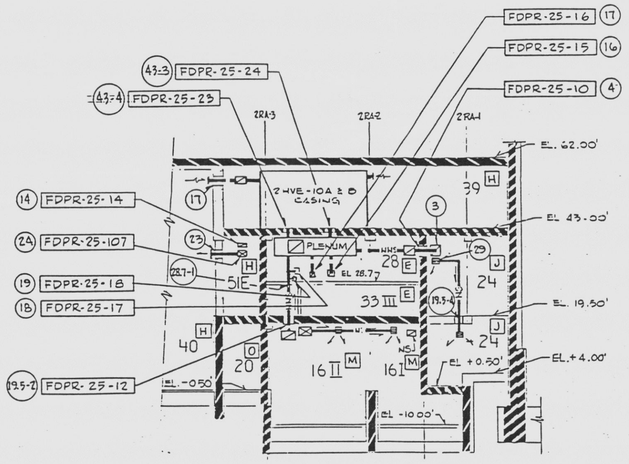


NOTE: FOR CLARITY, THE SECTION C-C SHOWS ONLY THE SYSTEM 2-HVE-9A & 2-HVE-9B.

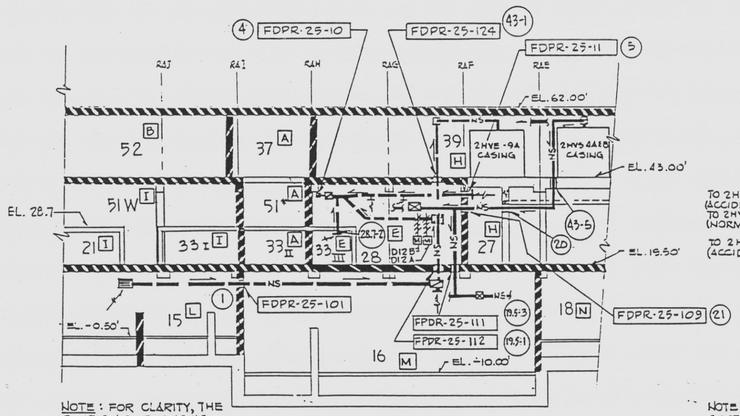SECTION-"C-C"
NOT TO SCALE
502(F-13)
503(F-9)
504(C-9)
505(B-9)




SECTION "F-F"
NOT TO SCALE 503(I12); 503(G12)
FOR LATER REVISION SEE (G-19)

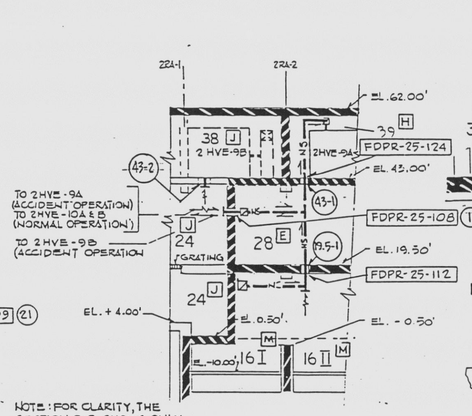FOR LEGEND & NOTES SEE 2998-G-165 S01.

INFORMATION ONLY
VERIFY WITH A CONTROLLED COPY BEFORE USE.

| NO. | DATE | REVISION | BY | CH. | APPROVED |
|---|---|---|---|---|---|
| 6 | 1/31/92 | PC/M 90150-7073 ADD: (F15) FIRE BARRIER FOR CONDT | PDB | RLM | |
| 5 | 1/14/89 | PC/M 02G-257 ADD: (D 2) 2 SPRINKLER HEADS | HK | PB | |
| 4 | 10/5/88 | PC/M 09T-256: ADDED: (F12) SPRINKLER HEADS | WW | JFT | |
| 3 | 2-28-85 | GENERAL REVISION: REVISED: DWGS. ADDED: PENETRATION NO.: | PB | JAS | |
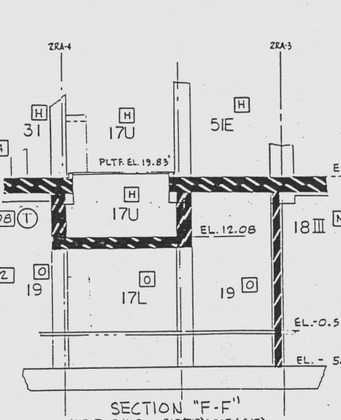
| NO | DATE | REVISION | BY | CH. | APPROVED |
|---|---|---|---|---|---|
| 2 | 12/4/91 | DEL (DIDTED) FIRE DAMPERS | MAC | DK | |
| 1 | 10/24/84 | REVISED: (G12, K15, K16, L2, L15, M15, M16) FIRE ZONE (E&E, E&D) DOOR; (C4, G8, J10) CORD. ADDED: (C5, F8, F10) NOTE; (D12, L12) FIRE ZONE; (H10, M3, M8, N13, N16) CORD. AS-BLT PER BPTS4-10 | AW | AS | |

FLORIDA POWER & LIGHT CO
ST. LUCIE PLANT
1983-890MW (e) EXTENSION-UNIT NO.2
REACTOR AUXILIARY BUILDING
FIRE PROTECTION
FIRE DOORS, DAMPERS & SPRINKLER SYS
EBASCO SERVICES INCORPORATED NEW YORK

SCALE 1/8"=1'-0" | APPROVED R C Goss | DATE 6/14/84
DIV MECH | 2998-G-165
DR P TAYLOR | RR
CH F. BENCINA | EBF 7.1 | SO 5 | 6

RECEIVED FEB 20 1998 QC RECORDS DOCUMENT CONTROL CENTER

WALTER F. WILLIS No. 35002 STATE OF FLORIDA PROFESSIONAL ENGINEER

THIS DOCUMENT IS THE PROPERTY OF EBASCO SERVICES INCORPORATED. ITS USE IS EXPRESSLY RESTRICTED BY THE TERMS OF THE CONTRACT, DATED AS OF 9/1/75 BETWEEN EBASCO SERVICES INCORPORATED AND FLORIDA POWER & LIGHT COMPANY.

97120 40015-13