Plot Date & Time: 25 August, 2017 10:18 AM

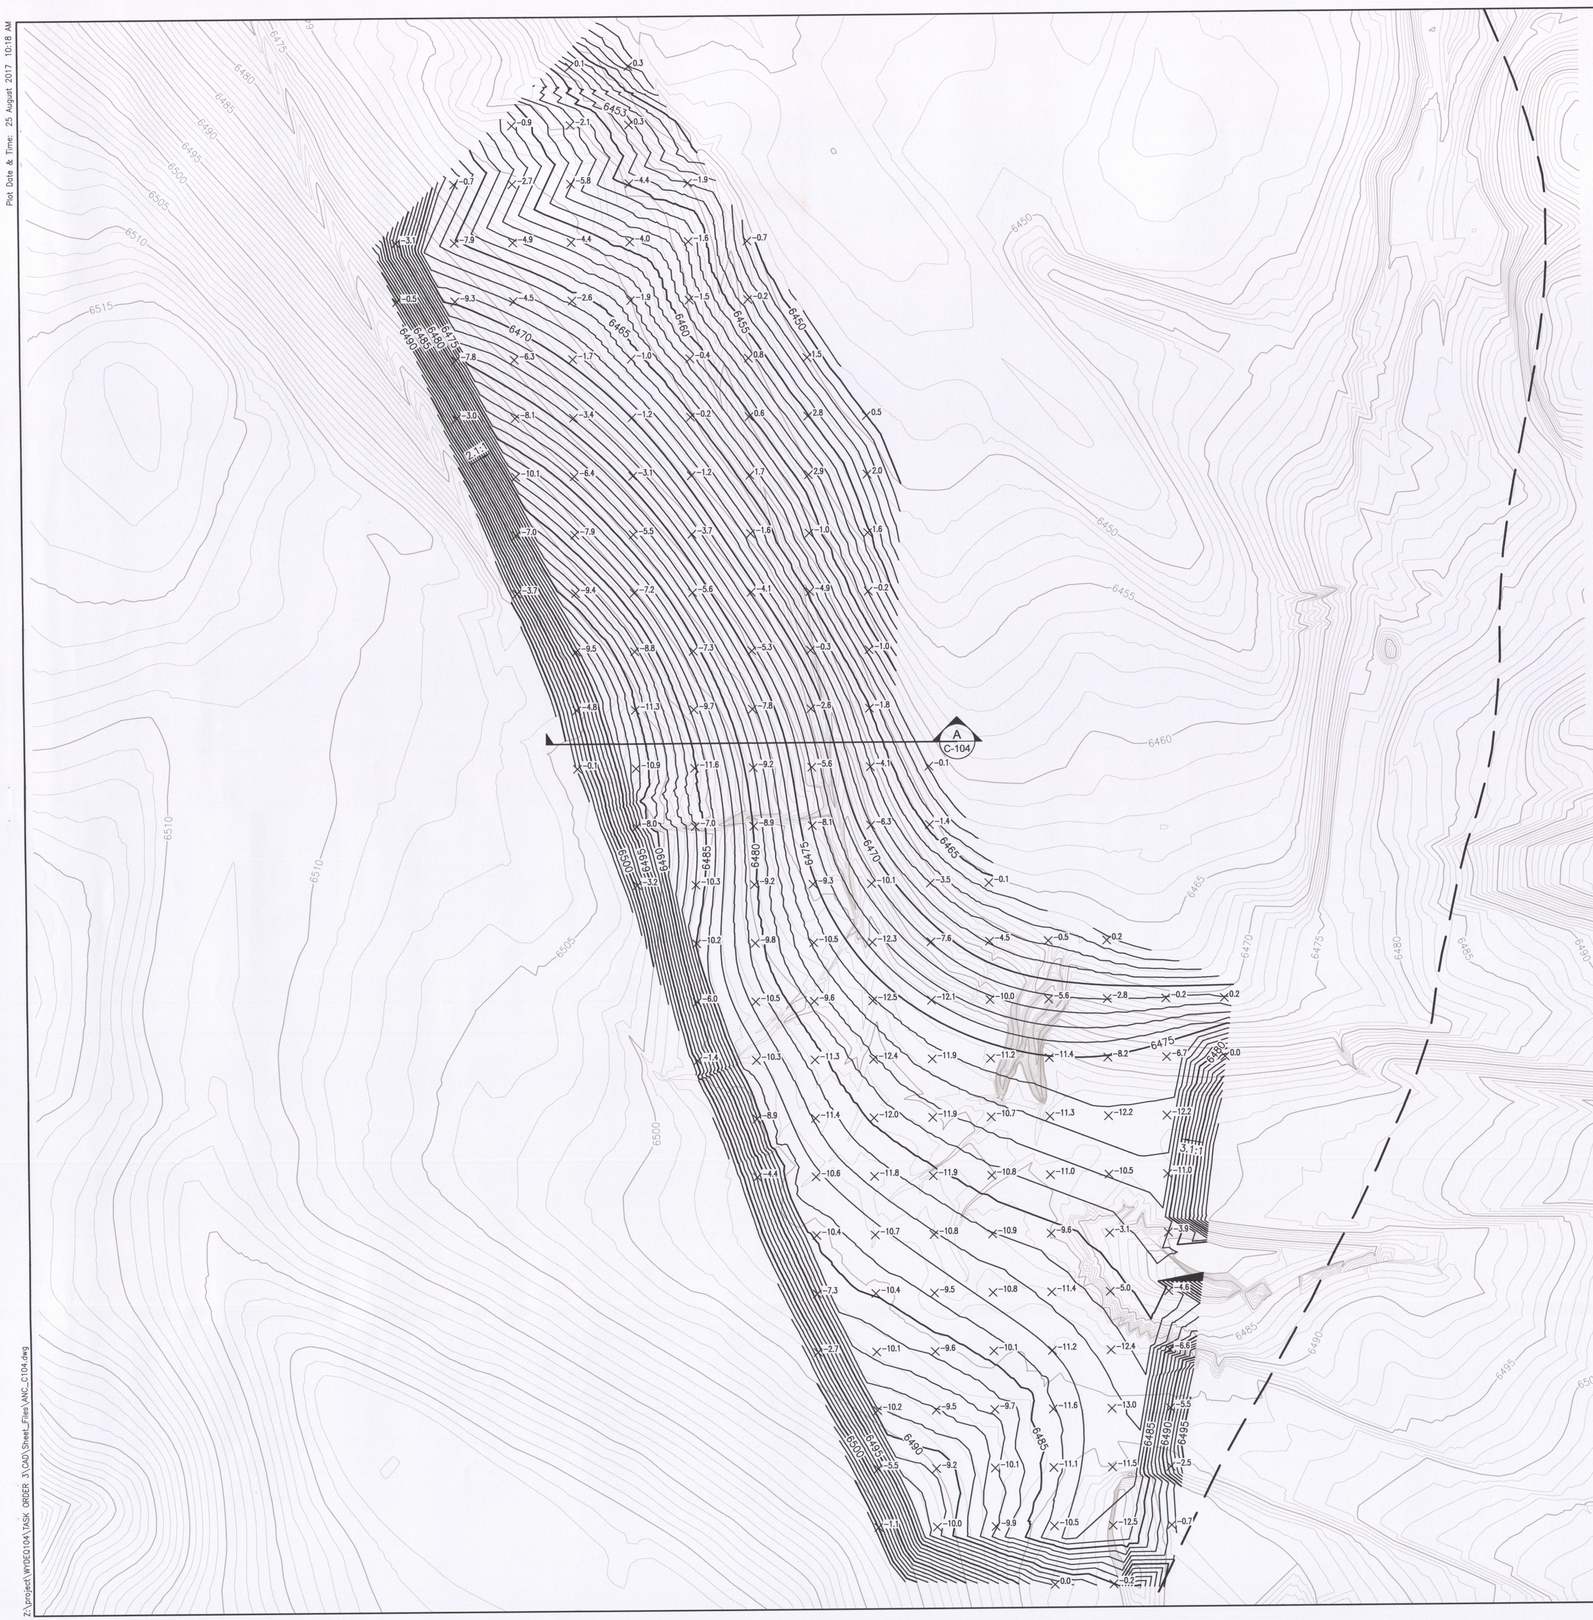

LEGEND

- 6700 — EXISTING MAJOR CONTOUR
- EXISTING MINOR CONTOUR
- EXISTING DRAINAGE
- 6700 — PROPOSED MAJOR CONTOUR
- 6702 — PROPOSED MINOR CONTOUR
- -11.86 — CUT/FILL TICK
- A / C-103 — SECTION DESIGNATOR / SHEET NUMBER / LOCATION OF SECTION VIEW
- CROSS SECTION CALLOUT

NOTES:

1. BORROW MATERIAL TO BE EXCAVATED AND HAULED TO TP-1.
2. FINAL SURFACE SHALL BE REGRADED IN GENERAL CONFORMANCE TO SECTION A.

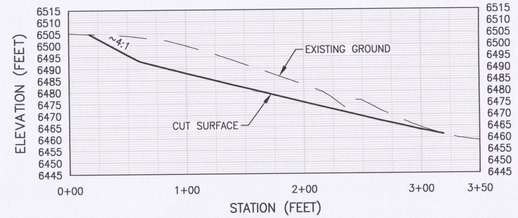

A / C-104 SECTION

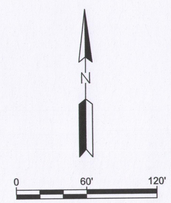

REV	REVISION DESCRIPTION	DWN	APP	REV DATE

CLIENT

WYOMING DEPARTMENT OF ENVIRONMENTAL QUALITY LAND QUALITY DIVISION

PRIME CONSULTANT

Lidstone and Associates, Inc.
WENCK
Responsive partner, Exceptional outcomes

SUB CONSULTANT

PROJECT TITLE

AMERICAN NUCLEAR CORPORATION
TP-1 INTERIM STABILIZATION PLAN

SHEET TITLE

MATERIAL BORROW PLAN

DWN BY	CHK'D	APP'D	DWG DATE	9/28/17
DJW	CMJ	CDL	SCALE	

PROJECT NO.	SHEET NO.	REV NO.
WYDEQ104	C-104	

Z:\project\WYDEQ104\TASK ORDER 3\CAD\Sheet_Files\ANC_C104.dwg

D06