Plot Date & Time: 28 September 2018 11:51 AM

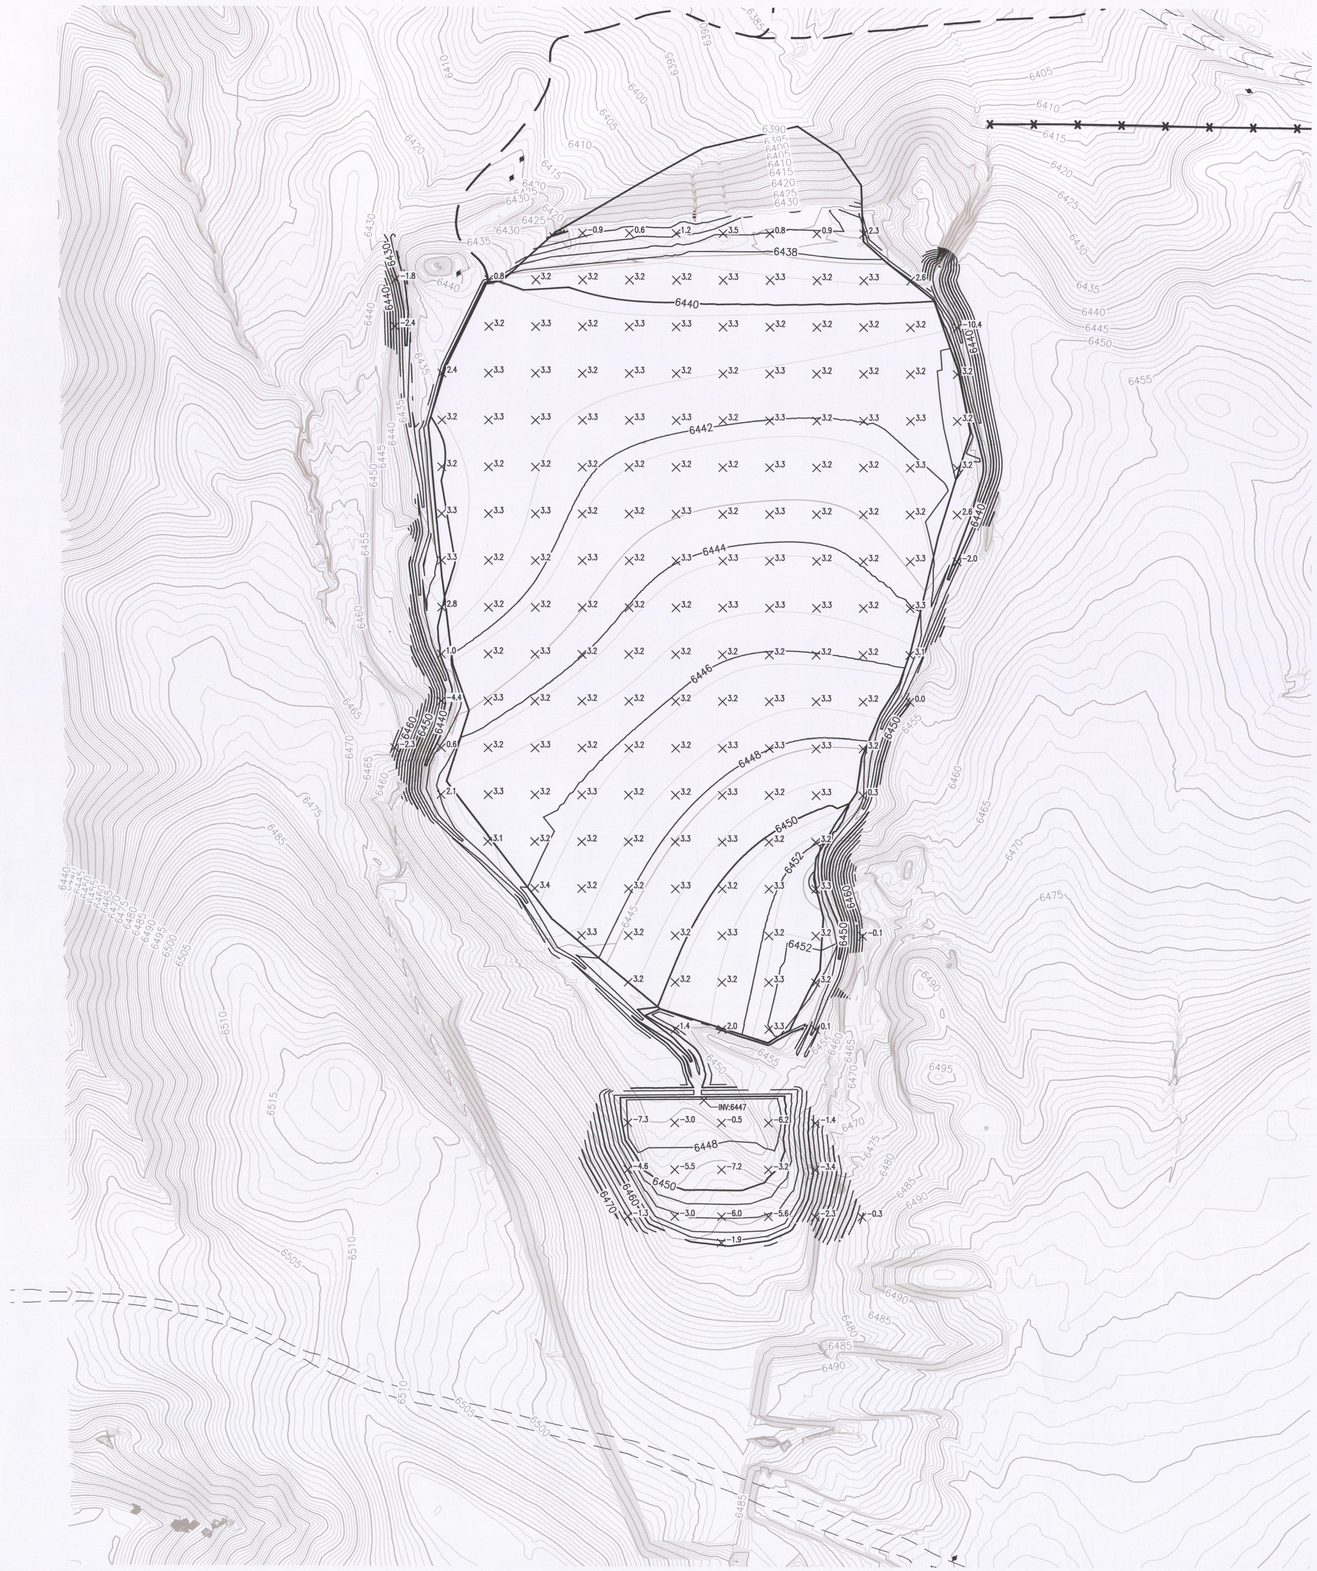

LEGEND

6700	EXISTING MAJOR CONTOUR
	EXISTING MINOR CONTOUR
	EXISTING DRAINAGE
6700	PROPOSED MAJOR CONTOUR
6702	PROPOSED MINOR CONTOUR
3.25	CUT/FILL TICK

NOTES:

1. CUT AND FILL POINTS ARE SPACED EVENLY, USING A 100 FT. GRID.
2. AT LOCATIONS ON TP-1 WHERE THE FILL DOES NOT EXCEED 3.25 FT., THE EXCESS MATERIAL SHALL BE PUSHED INTO SURROUNDING LOW SPOTS AT THE DIRECTION OF THE ENGINEER AND PAID THROUGH FORCE ACCOUNT.

REV	REVISION DESCRIPTION	DWN	APP	REV DATE

CLIENT

WYOMING DEPARTMENT OF ENVIRONMENTAL QUALITY LAND QUALITY DIVISION

PRIME CONSULTANT

Lidstone and Associates, Inc.
WENCK
Responsive partner, Exceptional outcomes

SUB CONSULTANT

PROJECT TITLE

AMERICAN NUCLEAR CORPORATION
TP-1 INTERIM STABILIZATION PLAN

SHEET TITLE

CUT AND FILL PLAN

DWN BY	CHK'D	APP'D	DWG DATE 9/18/17
DJW	CMJ	CDL	SCALE 1" = 150'

PROJECT NO.	SHEET NO.	REV NO.
WYDEQ104	C-105	

Z:\project\WYDEQ104\TASK ORDER 3\CAD\Sheet_Files\ANC_C105.dwg

D07