Plot Date & Time: 28 September 2017 10:19 AM

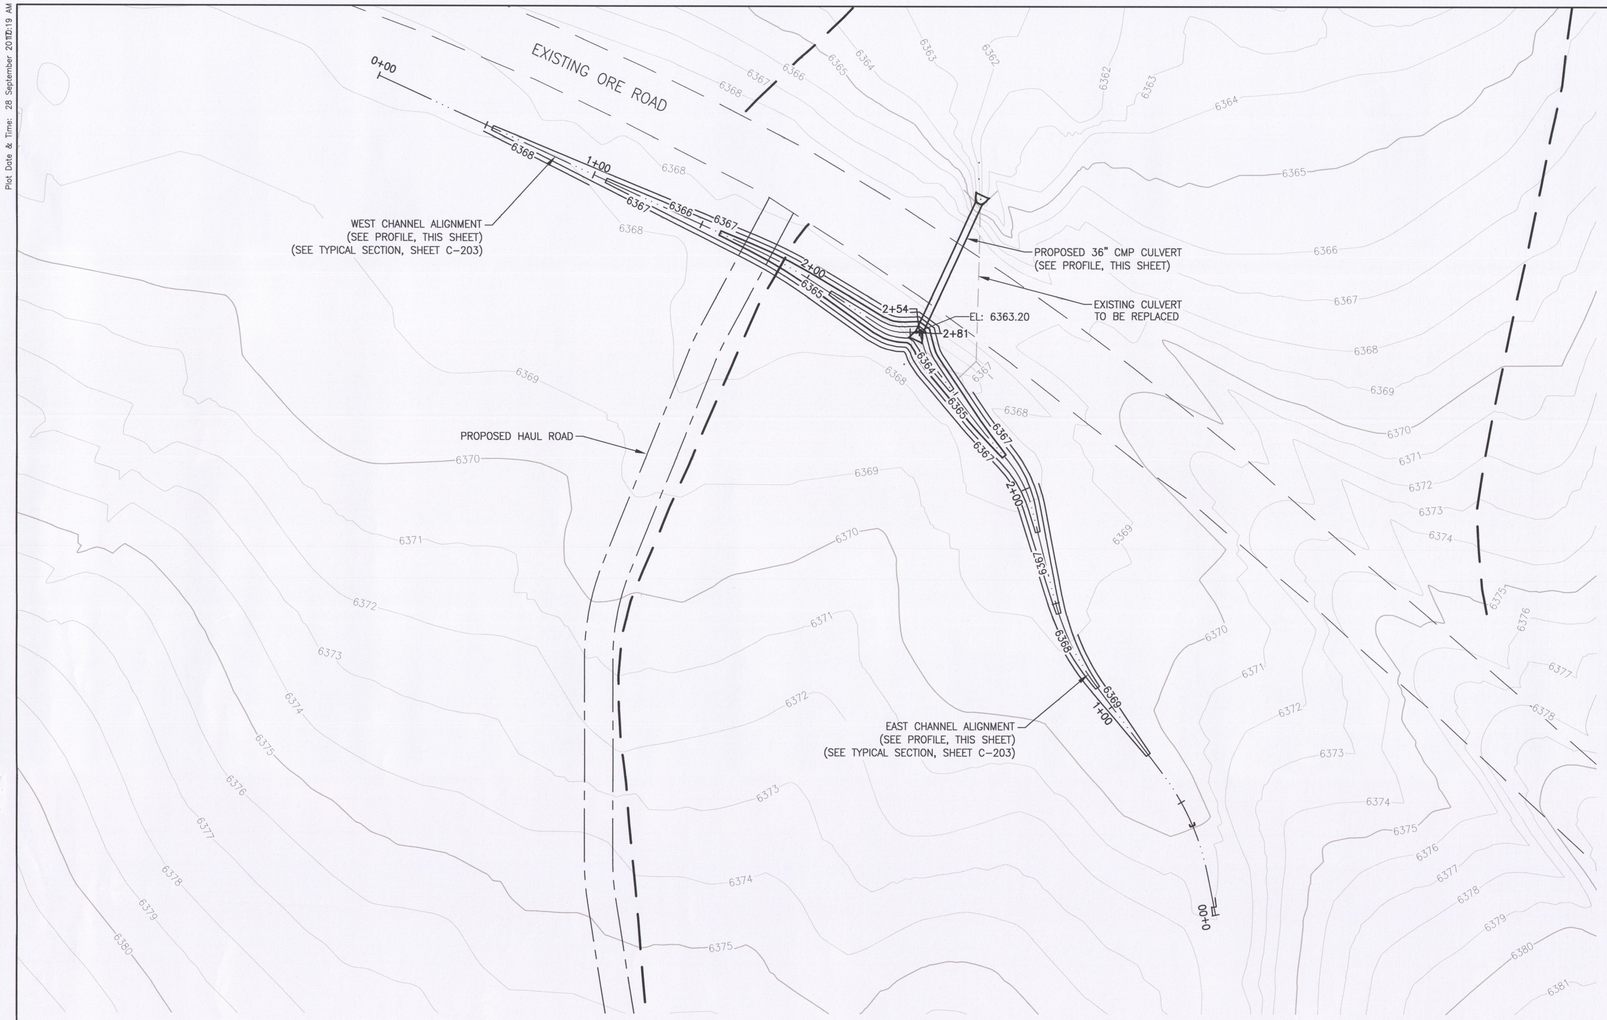

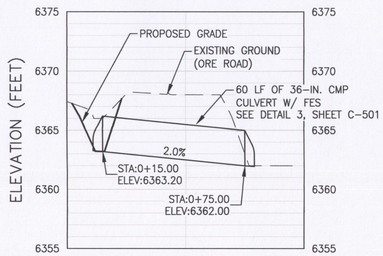

36" CMP CULVERT PROFILE

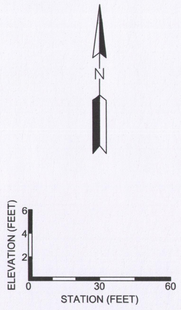

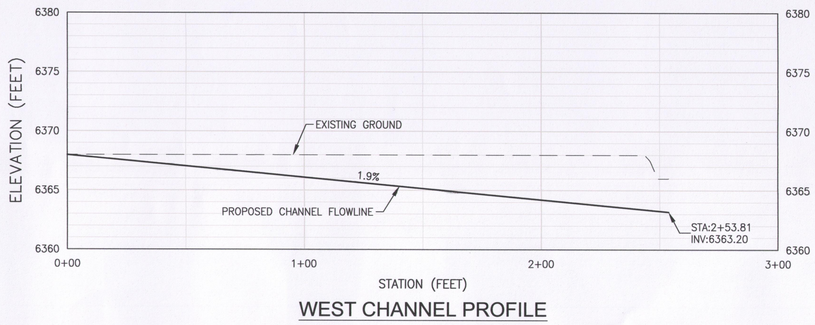

WEST CHANNEL PROFILE

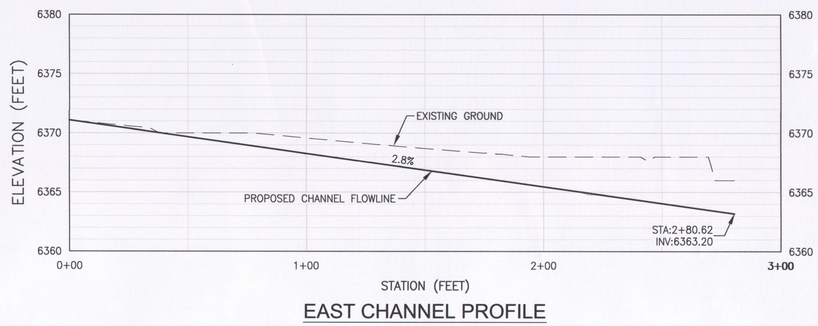

EAST CHANNEL PROFILE

REV	REVISION DESCRIPTION	DWN	APP	REV DATE

CLIENT

WYOMING DEPARTMENT OF
ENVIRONMENTAL QUALITY
LAND QUALITY DIVISION

PRIME CONSULTANT

Lidstone and Associates, Inc.
WENCK
Responsive partner, Exceptional outcomes

SUB CONSULTANT

PROJECT TITLE

AMERICAN NUCLEAR CORPORATION
TP-1 INTERIM STABILIZATION PLAN

SHEET TITLE

DRAINAGE PLAN AND PROFILES

DWN BY	CHK'D	APP'D	DWG DATE	9/28/17
DJW	CMJ	CDL	SCALE	
PROJECT NO.	SHEET NO.		REV NO.	
WYDEQ104	C-202			

Z:\project\WYDEQ104\TASK ORDER 3\CAD\Sheet_Files\ANC_C202.dwg

D11