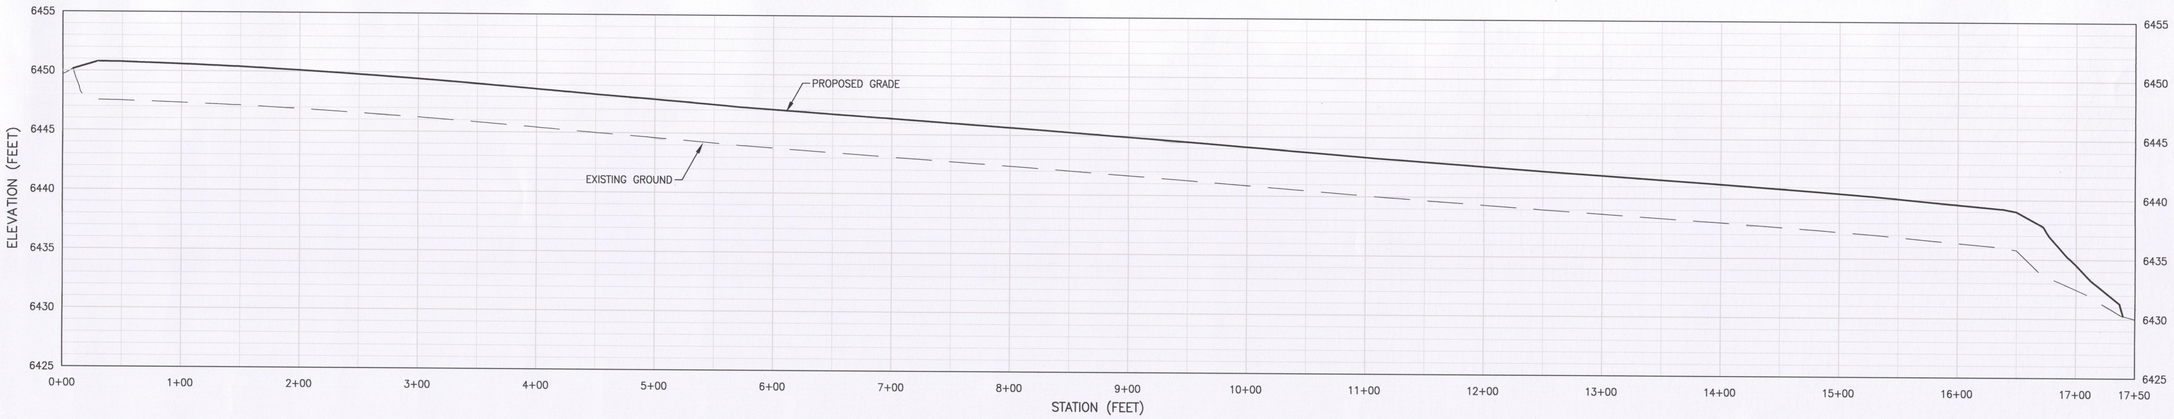

D C-204 SECTION

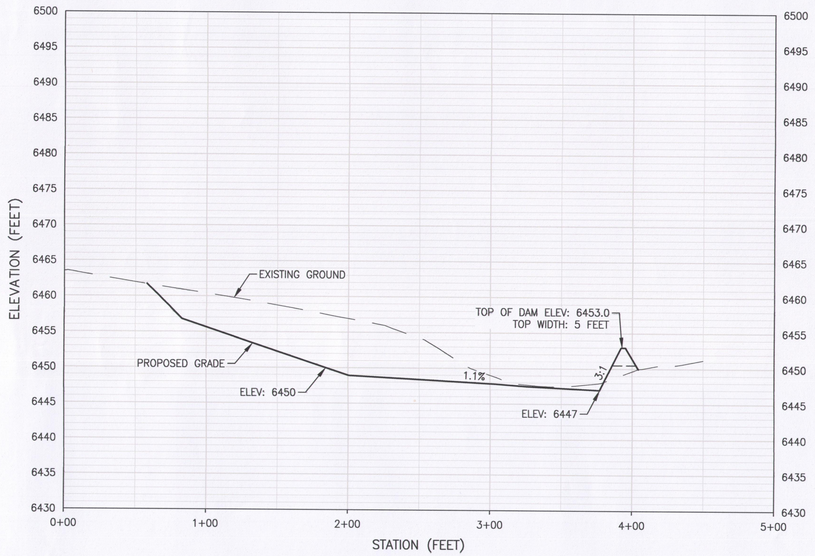

B C-204 SECTION

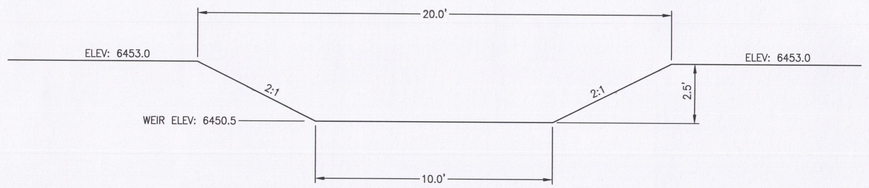

1 C-204 TYPICAL SPILLWAY SECTION

REV	REVISION DESCRIPTION	DWN	APP	REV DATE

CLIENT

WYOMING DEPARTMENT OF ENVIRONMENTAL QUALITY LAND QUALITY DIVISION

PRIME CONSULTANT

Lidstone and Associates, Inc.
WENCK
Responsive partner, Exceptional outcomes

SUB CONSULTANT

PROJECT TITLE

AMERICAN NUCLEAR CORPORATION
TP-1 INTERIM STABILIZATION PLAN

SHEET TITLE

CROSS SECTIONS

DWN BY	CHK'D	APP'D	DWG DATE 9/26/17
DJW	CMJ	CDL	SCALE 1"=50' H, 1"=10' V

PROJECT NO.	SHEET NO.	REV NO.
WYDEQ104	C-204	

Plot Date & Time: 28 September 2018:20 AM

Z:\project\WYDEQ104\TASK ORDER 3\CAD\Sheet_Files\ANC_C203_204.dwg

D13