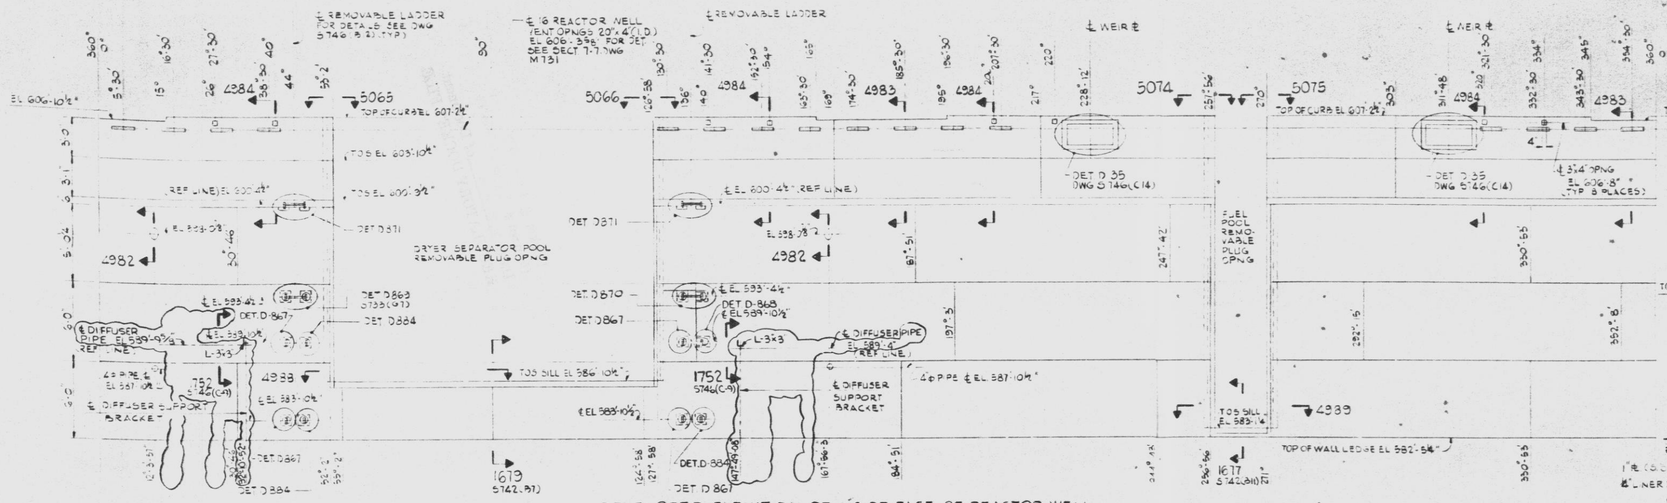

NOTES:

1. WORK THIS DRAWING WITH DWGS 5730 THRU 5735, 5742, 5743 & 7461.
2. FOR LINER INSTALLATION AND FINISH REQUIREMENTS SEE NOTES ON DWG 5181.
3. ALL WORK ON THIS DRAWING IS BY CONTRACT 2094. A PERMANENT MATERIAL MILL BE FURNISHED TO CONTRACTOR SEE SPECIFICATIONS FOR SCOPE OF SHOP WELDING OF REACTOR WELL LINING SEE NOTE # 13 ON DWG 5181

ALL WORK ON THIS DRAWING IS QUALITY CLASS I

NO.	REVISION	BY	DATE
0	DRAWING STARTED AS PART OF 4787 AND 4988 AND PED 85-05-5004		
1	PER TASK 3040; PED 85-05-5320 (H-14-5 H-10-1)		

BURNS AND ROE, INC
ENGINEERS AND CONSTRUCTORS
ORATELL, N.J. HUNTSTEAD, N.Y. LOS ANGELES, CAL.

STRUCTURAL
REACTOR BUILDING
REACTOR WELL, FUEL & DRYER SEPARATOR POOLS, ELEV. SECTIONS & DETAILS

WASHINGTON PUBLIC POWER SUPPLY SYSTEM
HANFORD NO. 2

W.O. 2808
DWG. 5087

D

8802110358