2998-G-089
SH 1A

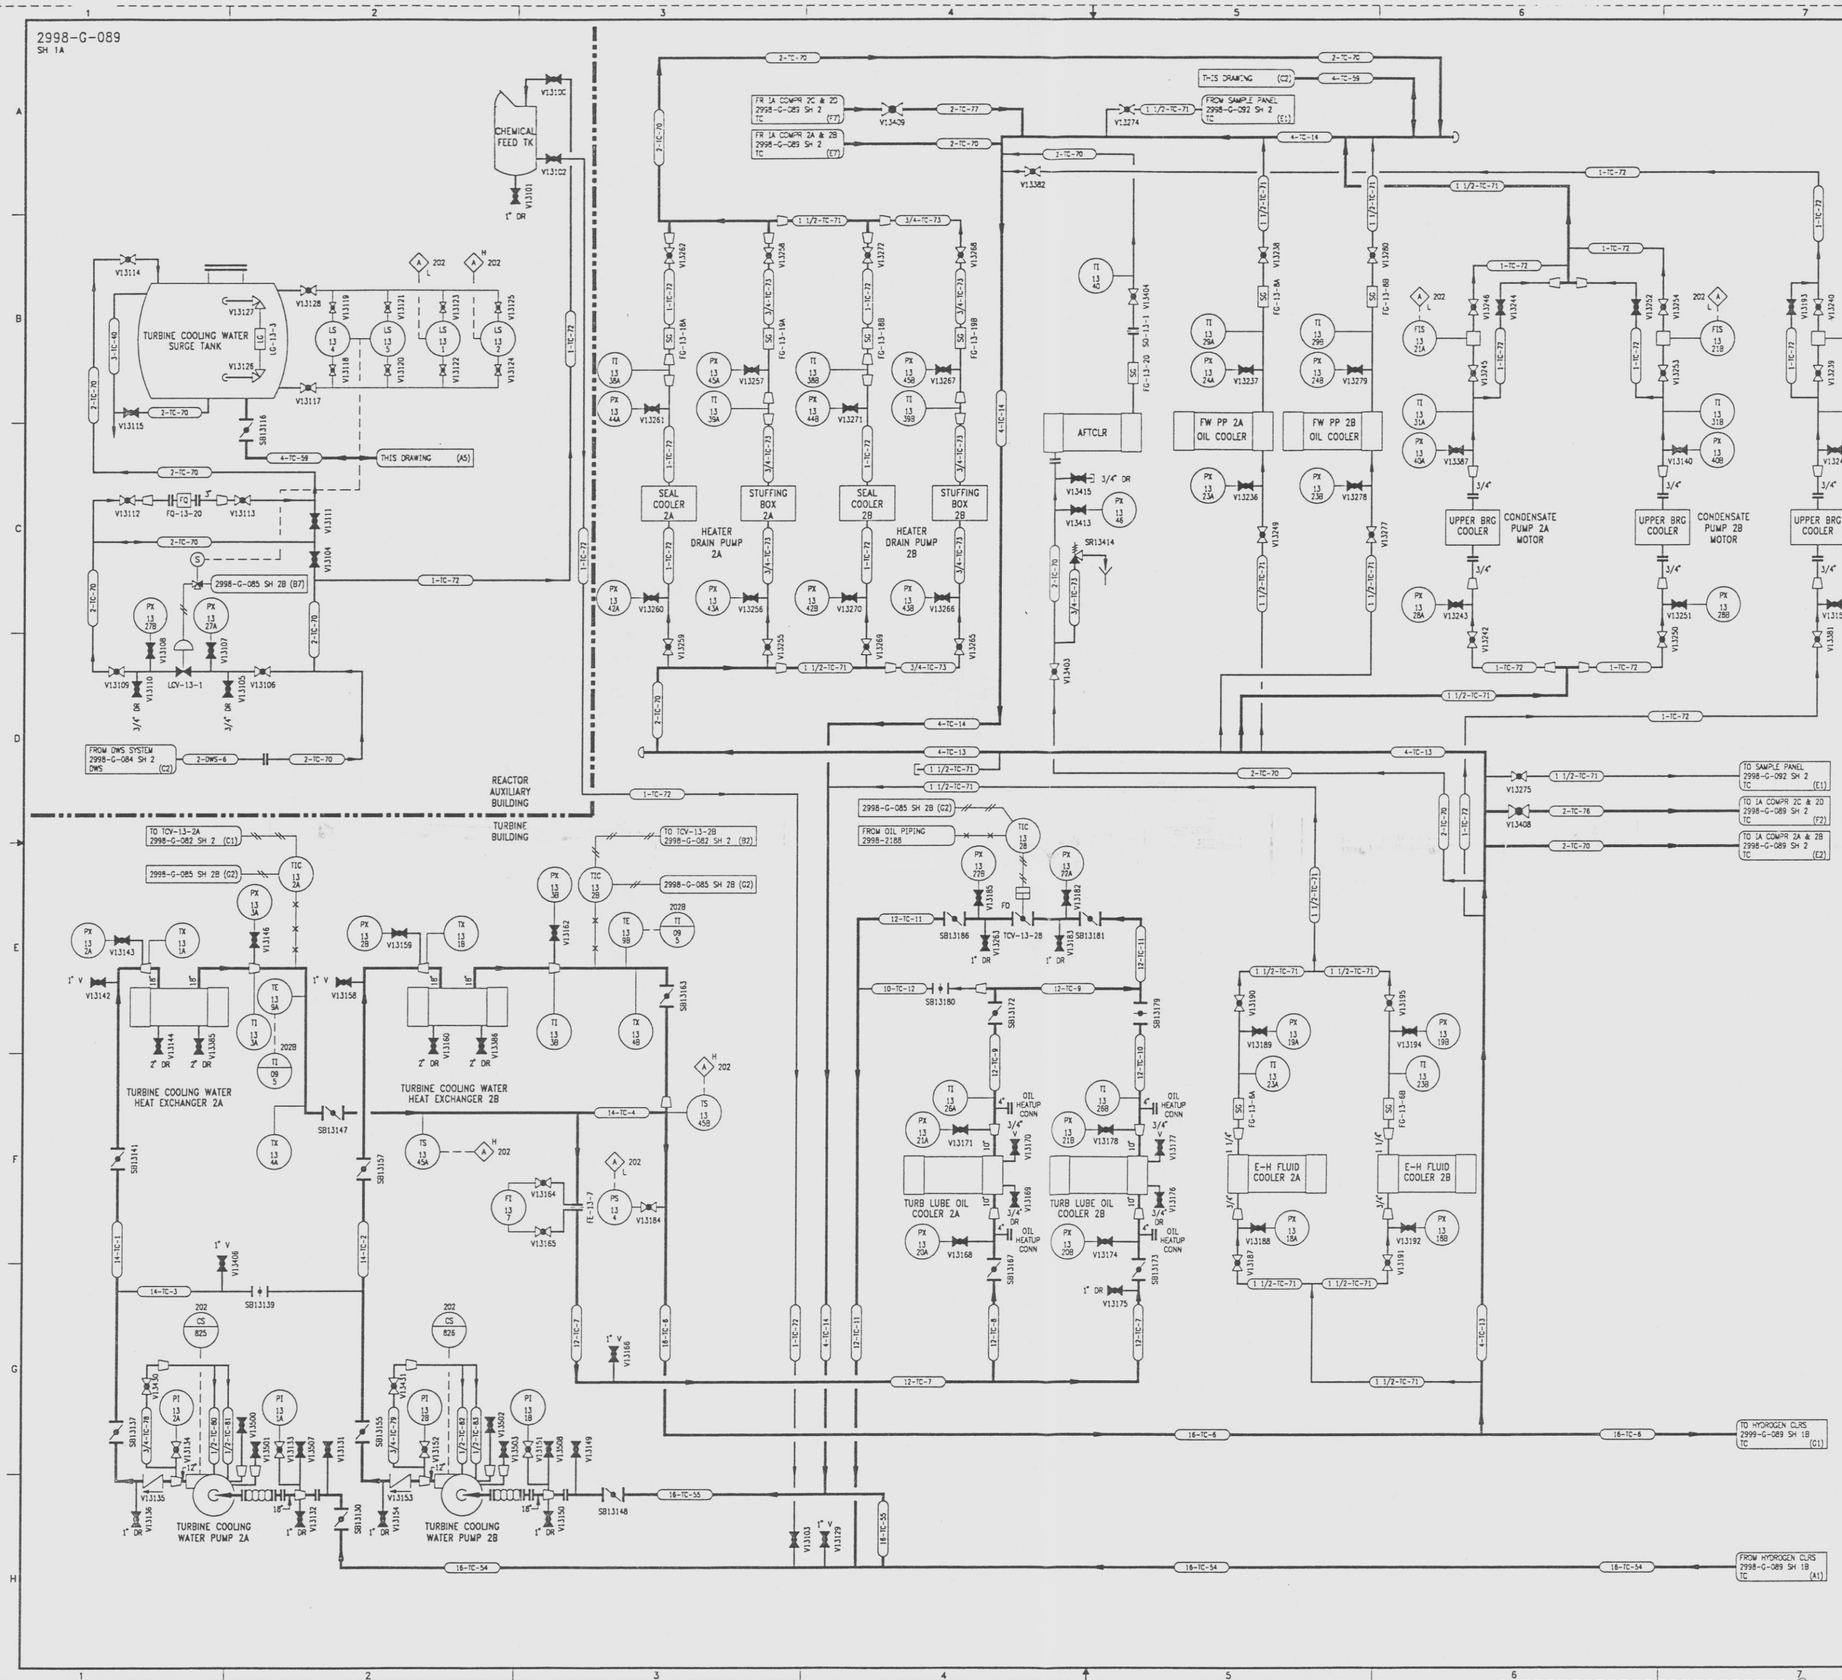

REVISIONS					
NO	DATE	DESCRIPTION	BY	CH	APPROVED
19	8-2-95		JCC		
		ZCR-SLM-94-057: REDRAWN			

REFERENCE DRAWINGS

PIPING, VALVES & INSTRUMENT SYMBOLS	2998-G-078 SH 100
VALVE LIST	2998-A-051
LINE LIST	2998-B-052
VALVE OPERATIONAL NUMBER INDEX	2998-B-057A
INSTRUMENT INSTALLATION DETAILS	2998-B-231
INSTRUMENT LIST	2998-B-270C

NOTE:
THIS DRAWING IS MADE FROM REV. 18
OF DRAWING 2998-G-089 SH 1

REVISION OF THIS DRAWING MAY REQUIRE UPDATE OF THE FOLLOWING DOCUMENT: FSAR FIGURE 9.2-9

FLORIDA POWER & LIGHT COMPANY
ST LUCIE PLANT
1983 - 890 MWe EXTENSION - UNIT 2

FLOW DIAGRAM
TURBINE COOLING WATER
SYSTEM

RAYTHEON ENGINEERS & CONSTRUCTORS, INC

SCALE: NONE	APPROVAL	DATE:
DW: MECH		2998-G-089
DR: J. GIPC		SHEET 1A
CH: M. PILCHNEY		19

USM001121.DWG

2998-G-089 SH.1A

9607170092 -100

D