2998-G-068

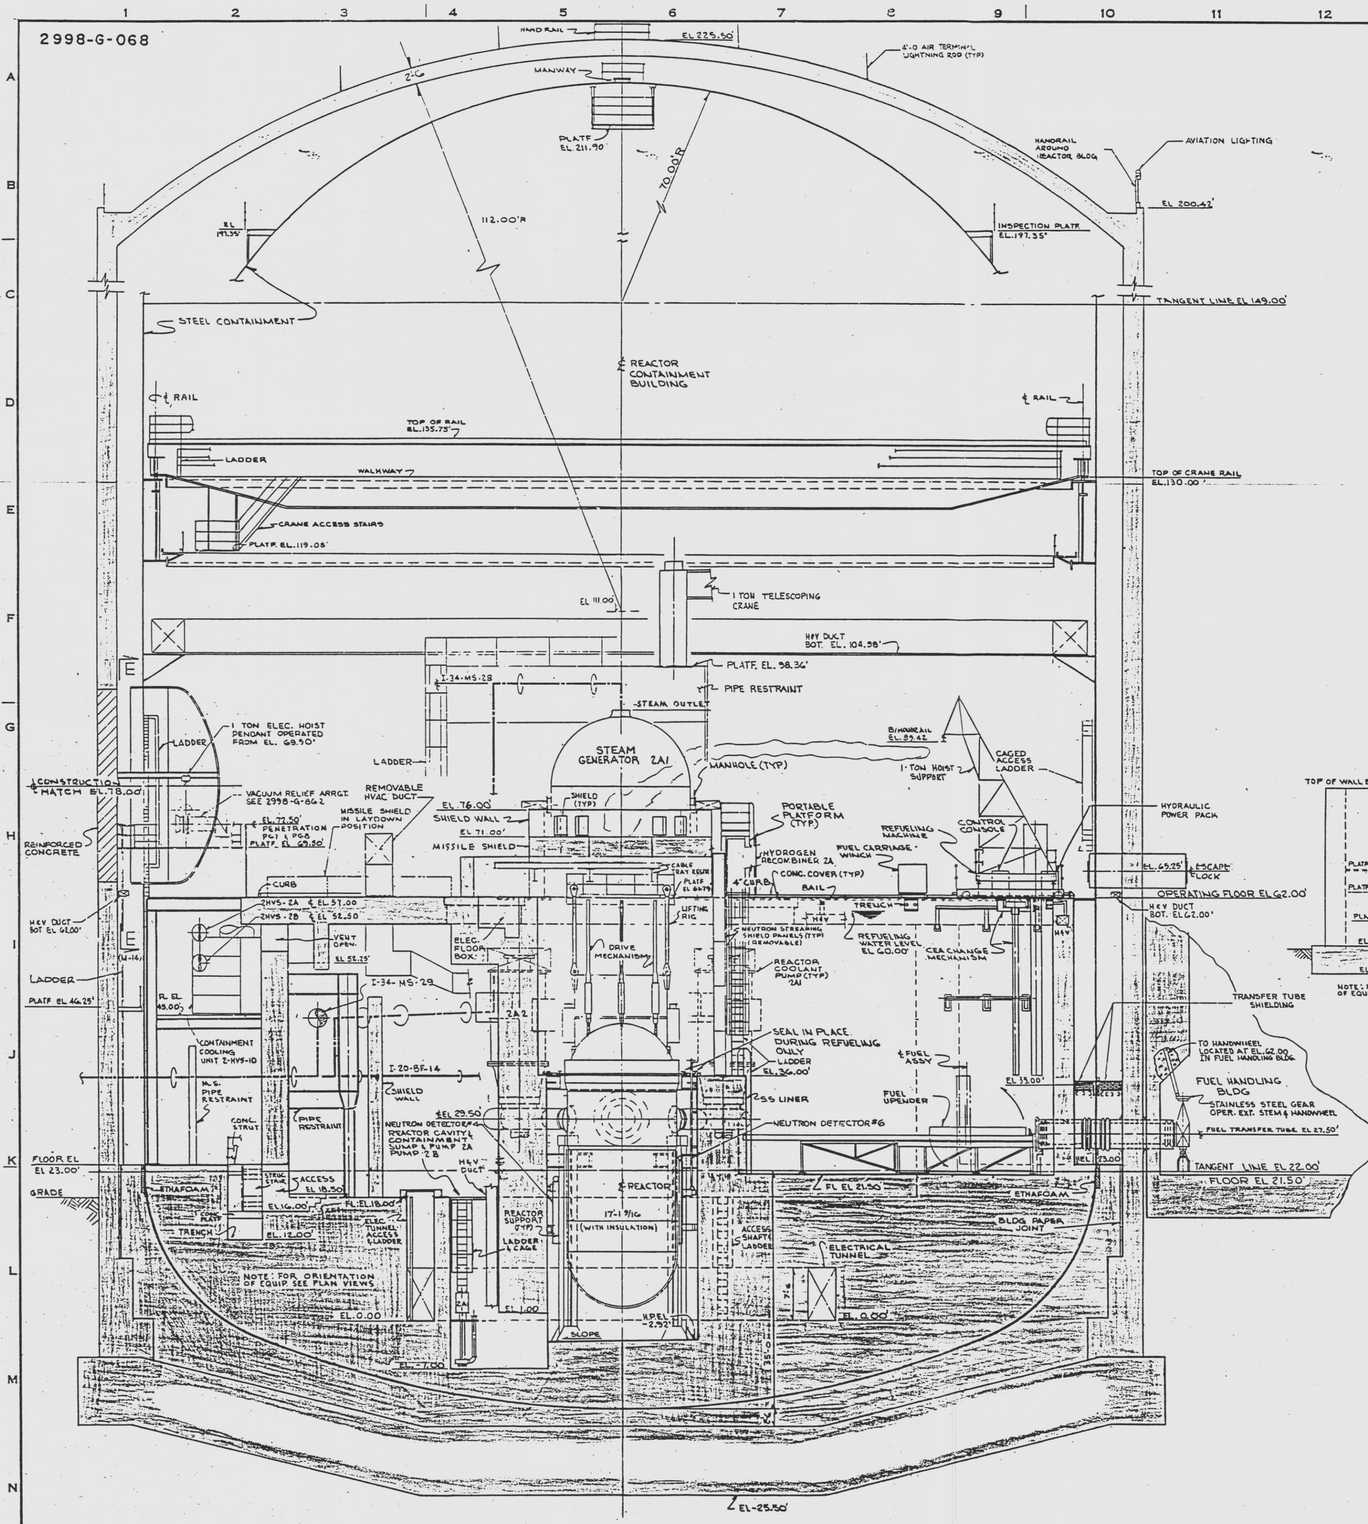

SECTION B-B
DWG 2998-G-065 (M-5) (M-16)
DWG 2998-G-066 (A6)

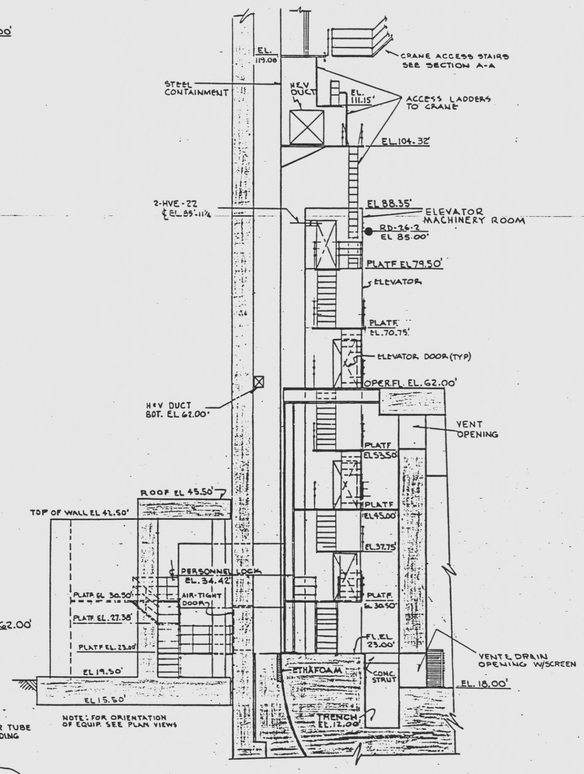

SECTION C-C
DWG-2998-065 (M-12)
DWG-2998-066 (A-9)

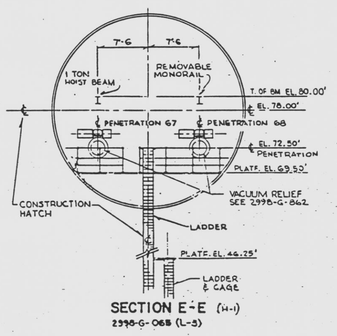

SECTION E-E (H-1)
2998-G-065 (L-5)

REVISIONS

NO	DATE	DESCRIPTION	BY	CH	APPROVED
12	3-21-87	THIS DRAWING HAS BEEN PHOTOGRAPHICALLY REPRODUCED. FOR PREVIOUS REVISIONS SEE RECORD DRAWING 2998-G-068 REV 11 PCM 035-285 ADD: (J10) LEAD SHIELDING TUBE	PB	TR	
13	10/26/93	PCM 068-292 △ DEL: (G4-7) RUBBER OIL RESERVOIR GEN ADD: (N8-13) FSAR NOTE; DEL: (L18-19) REF DWG:	PB	SD	
14	4-22-94	PCM 134-293 DEL: (J4G-G8) NEOMS DETECTOR PROBE DRIVE ASSY	PB	NA	

LEGEND

- CO_2 EXTINGUISHER
- RADIATION DETECTOR
- DRY CHEMICAL EXTINGUISHER

GENERAL NOTE

1. PLANT DATUM SHALL BE MEAN LOW WATER IN ATLANTIC OCEAN EL 0.00'

REFERENCE DRAWINGS

SITE PLAN	2998-G-058
ENLARGE PLOT PLAN	2998-G-059
GENERAL ARRANGEMENT - REACTOR BUILDING - PLAN SHT 1	2998-G-065
GENERAL ARRANGEMENT - REACTOR BUILDING - PLAN SHT 2	2998-G-066
GENERAL ARRANGEMENT - REACTOR BUILDING - SECTIONS SHT 1	2998-G-067
GENERAL ARRANGEMENT - TURBINE BUILDING - SECTIONS SHT 2	2998-G-064
GENERAL ARRANGEMENT - REACTOR AUXILIARY BUILDING - PLAN SHT 1	2998-G-069
GENERAL ARRANGEMENT - FUEL HANDLING BUILDING - PLANS	2998-G-073

REVISION OF THIS DRAWING MAY REQUIRE UPDATE OF THE FOLLOWING DOCUMENTS:
FSAR FIGURE 1.2-11

RECEIVED
MAY 24 1994
NUCLEAR BUILDING MAINTENANCE CONTROL CENTER

ALBERT J. UGOLINI CERTIFICATE No. 31840 STATE OF FLORIDA REGISTERED ENGINEER

2 0 5 10 15 20 25 30 FT.
1"=1'-0

△ THE DESIGN INFORMATION FOR THE CHANGES SHOWN IN THIS REVISION HAS BEEN ENGINEERED BY FLORIDA POWER & LIGHT COMPANY.

THIS DOCUMENT IS THE PROPERTY OF EBASCO SERVICES INCORPORATED. ITS USE IS EXPRESSLY RESTRICTED BY THE TERMS OF THE CONTRACT, DATED AS OF SEPTEMBER 1, 1975 BETWEEN EBASCO SERVICES INCORPORATED AND FLORIDA POWER & LIGHT COMPANY.

FLORIDA POWER & LIGHT COMPANY
ST. LUCIE PLANT
1983-890 MWe EXTENSION UNIT # 2

GENERAL ARRANGEMENT
REACTOR BUILDING - SECTIONS SHEET 2

EBASCO SERVICES INCORPORATED

SCALE 1/8" = 1'-0	APPROVED	DATE MARCH 21, 1989
DW. MECH.		2998-G-068
DR. PARGERON		
CH. J. TRENGE		14

DRAWING NUMBER 2998-G-068
PLANTFIELD CORPORATION • IRVINE, CALIFORNIA

9999999999-96

E

APERTURE CARD