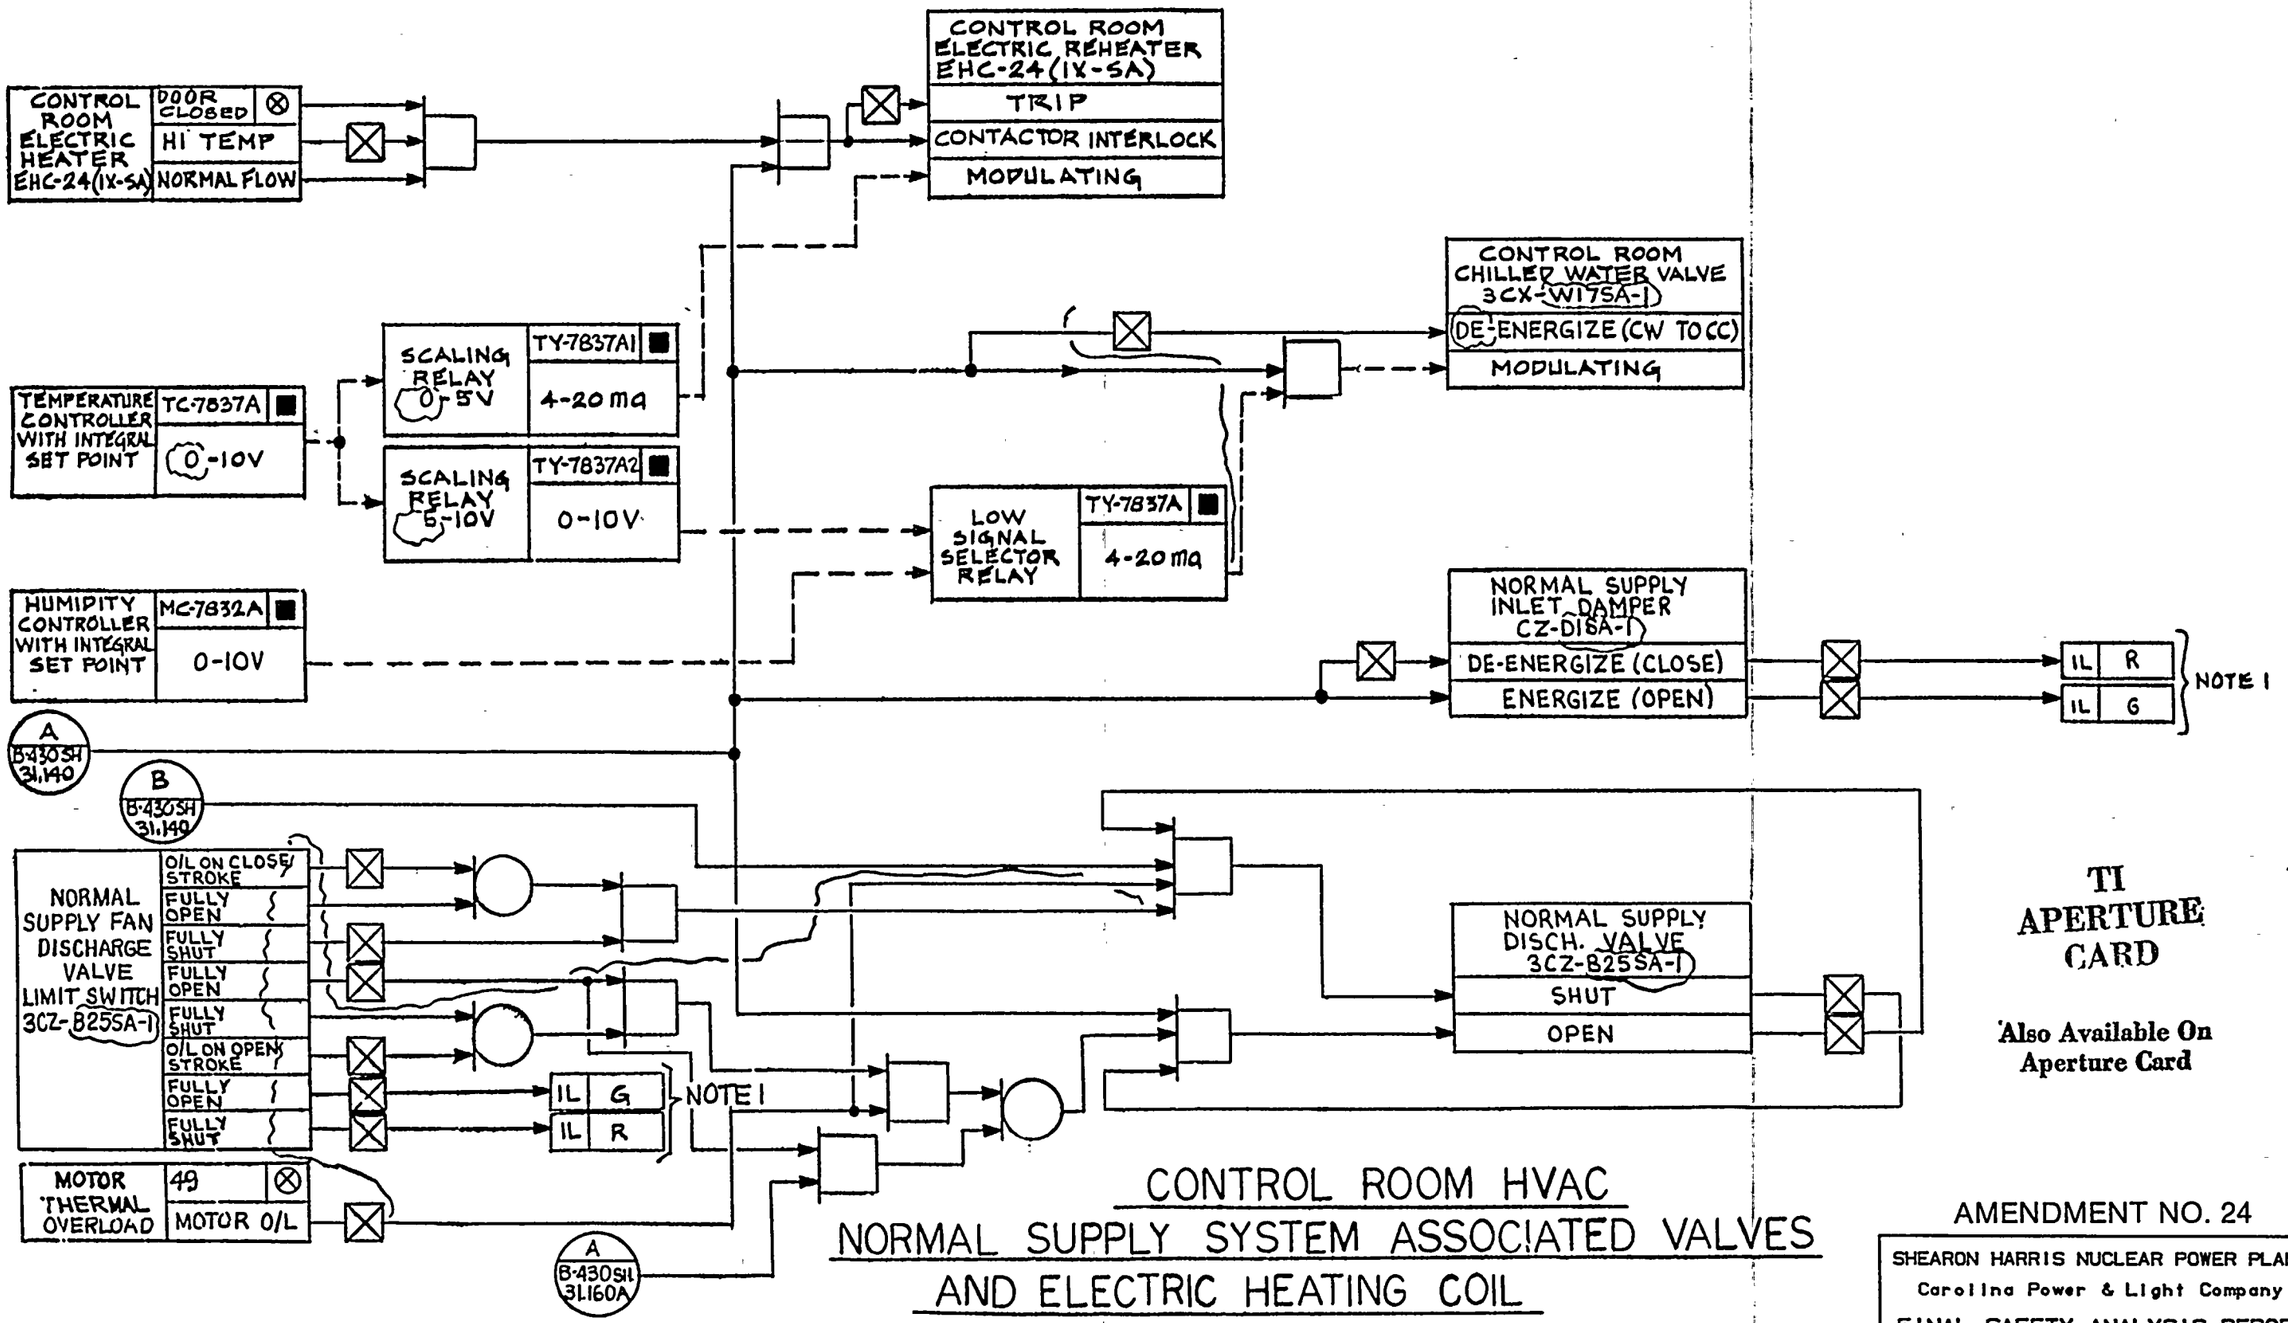

CONTROL ROOM HVAC
NORMAL SUPPLY SYSTEM ASSOCIATED VALVES AND ELECTRIC HEATING COIL

NOTES:
1. STATUS LIGHTS ON HVAC PANEL.

REF. DWG.: CAR-2166-B430 SH. 31.142 (REV. 3)

AMENDMENT NO. 24

SHEARON HARRIS NUCLEAR POWER PLANT
Carolina Power & Light Company
FINAL SAFETY ANALYSIS REPORT

CONTROL ROOM VENTILATION SYSTEM LOGIC AND SCHEMATIC DIAGRAMS
SHEET 13 OF 42
FIGURE 7.3.1-17

TI APERTURE CARD

Also Available On Aperture Card

8603110258-177