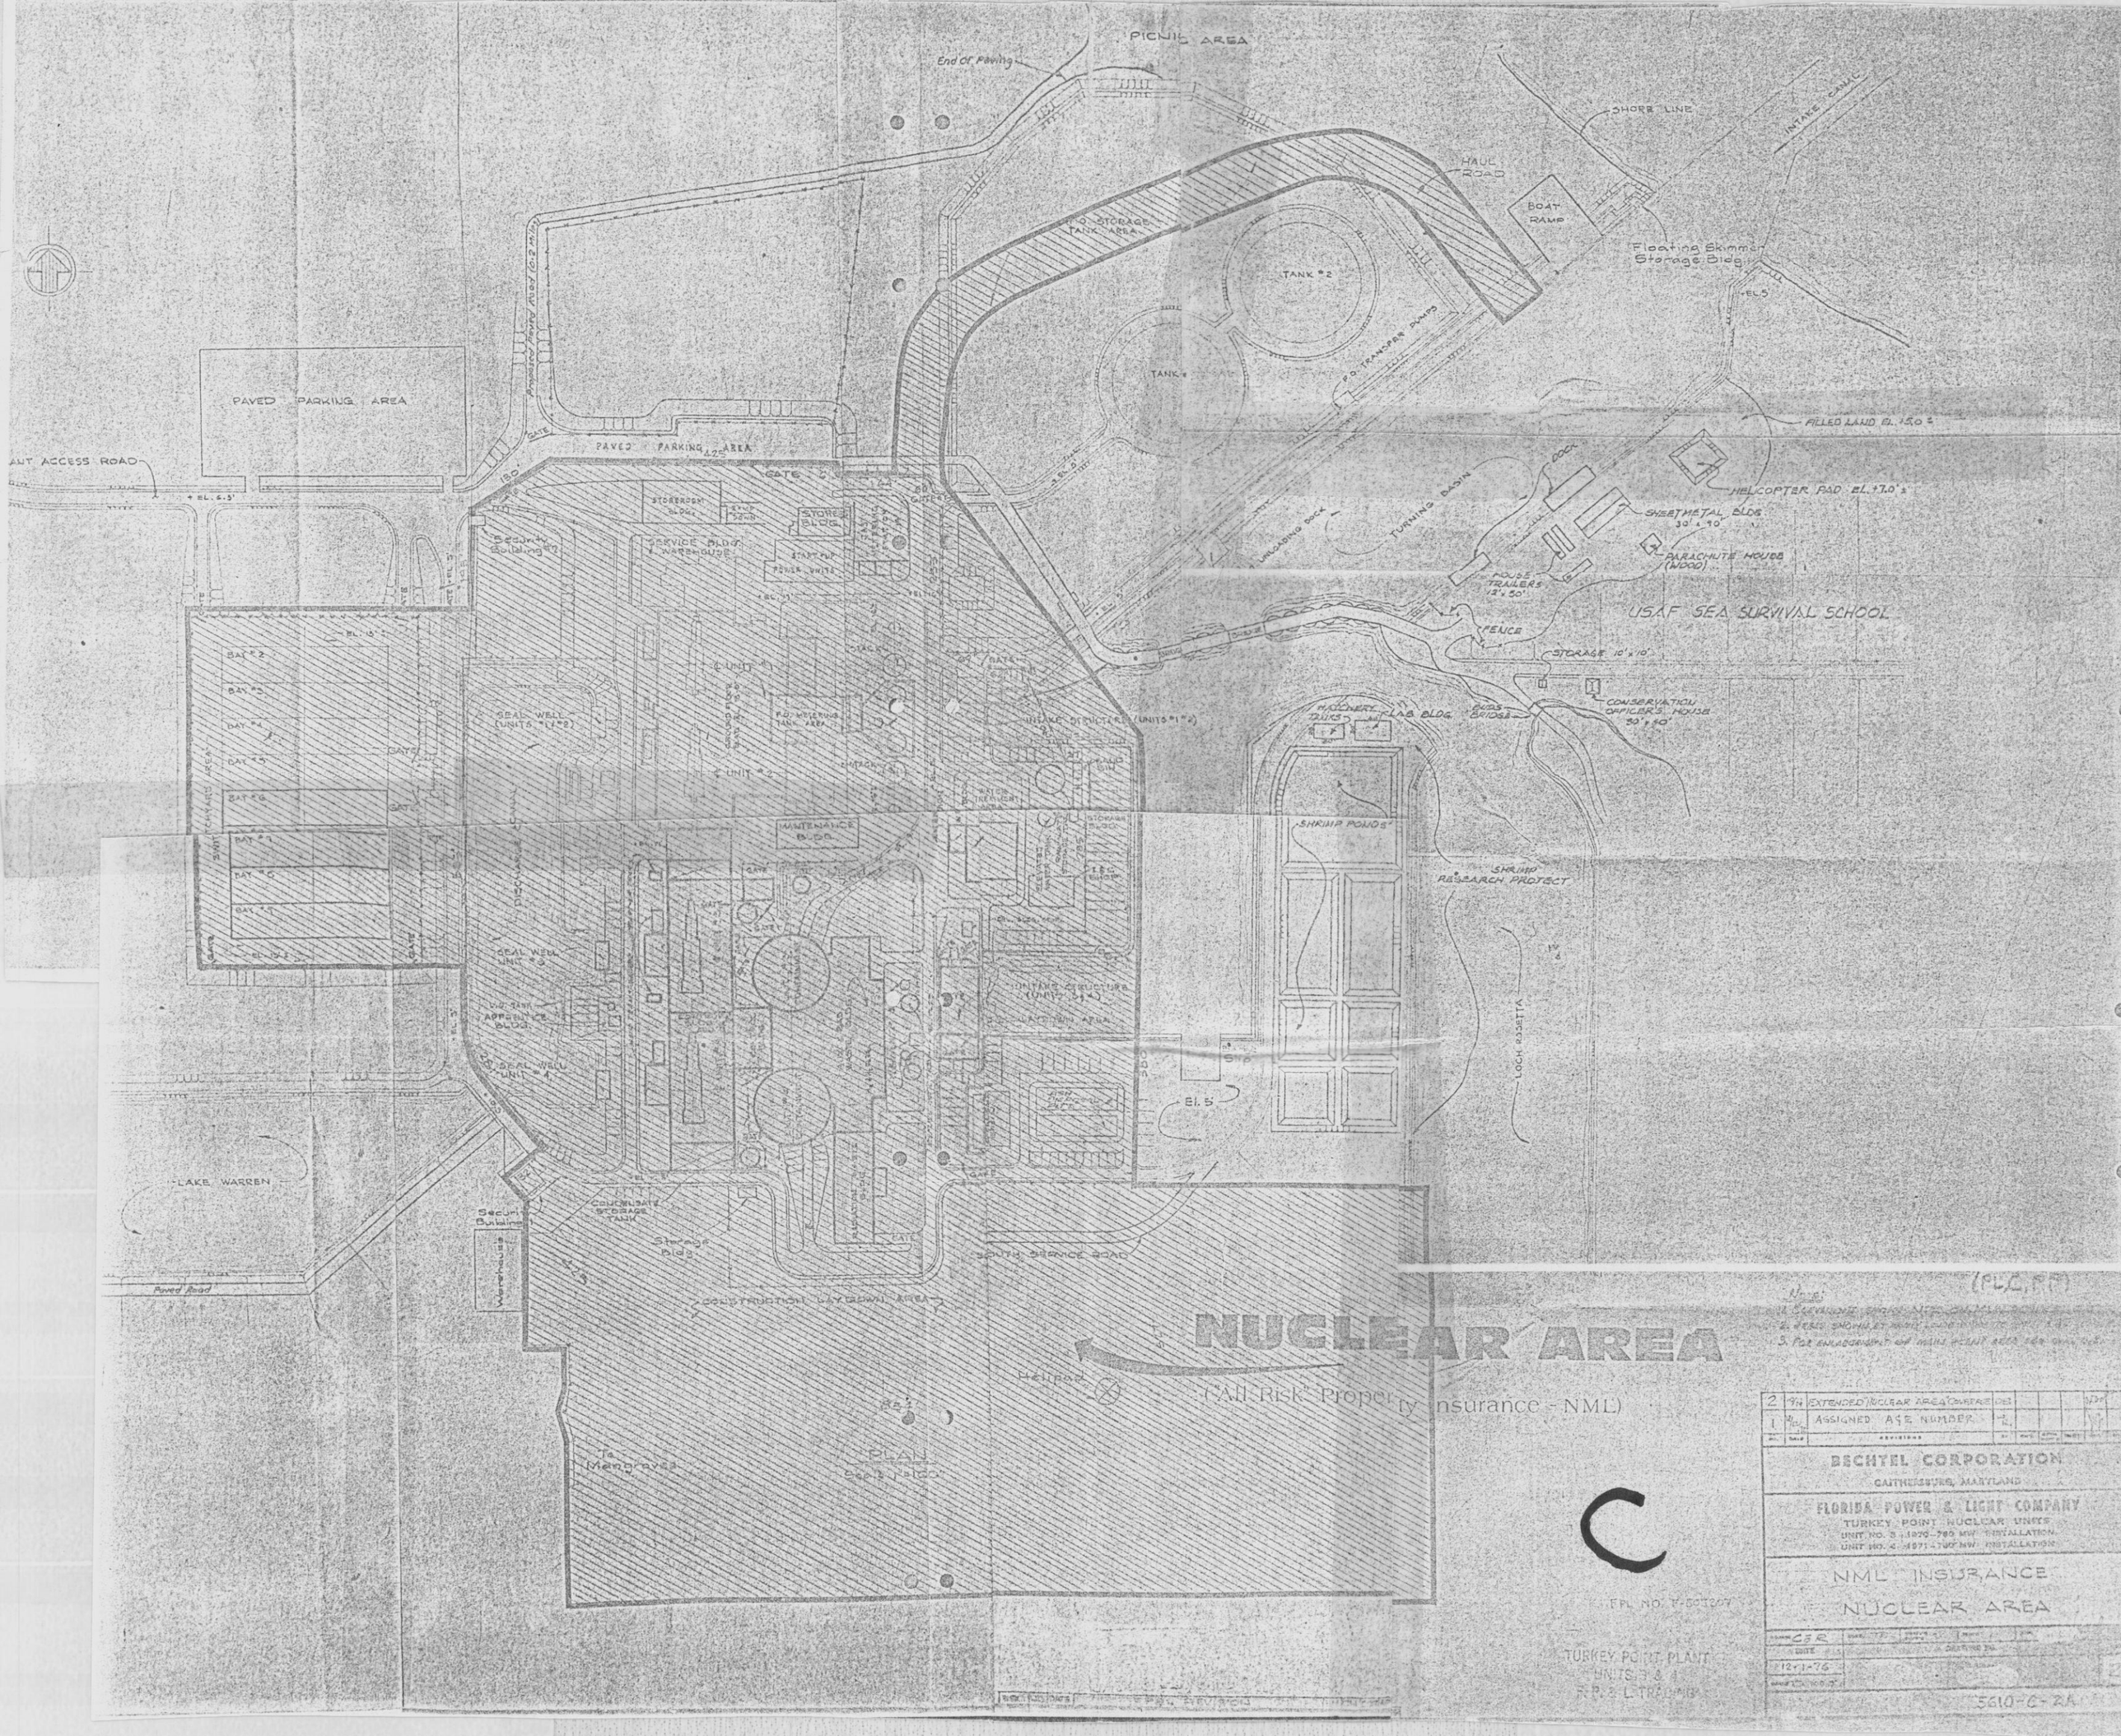
PICNIC AREA
End of Paving
SHORE LINE
INTAKE CANAL
HAUL ROAD
BOAT RAMP
Floating Skimmer Storage Bldg.
F.O. STORAGE TANK AREA
TANK #2
TANK #1
F.O. TRANSFER PUMPS
FILLED LAND EL. +15.0 ±
PAVED PARKING AREA
PAVED PARKING AREA
GATE
EL. 6.5'
DOCK
TURNING BASIN
UNLOADING DOCK
HELICOPTER PAD EL. +7.0' ±
SHEETMETAL BLDG. 30' x 90'
PARACHUTE HOUSE (WOOD)
HOUSE TRAILERS 12' x 50'
USAF SEA SURVIVAL SCHOOL
FENCE
STORAGE 10' x 10'
CONSERVATION OFFICER'S HOUSE 50' x 90'
BRIDGE
MACHINERY DRYERS
LAB BLDG.
SHRIMP PONDS
SHRIMP RESEARCH PROJECT
LOCH ROSETTA
STORES BLDG.
SERVICE BLDG. & WAREHOUSE
START UP POWER UNITS
SEAL WELL (UNITS #1 & #2)
F.O. METERING TANK AREA
INTAKE STRUCTURE (UNITS #1 & #2)
UNIT #2
BAY #2
BAY #3
BAY #4
BAY #5
BAY #6
BAY #7
BAY #8
BAY #9
BAY #10
BAY #11
BAY #12
MAINTENANCE BLDG.
DISCHARGE CANAL
SEAL WELL UNIT #3
F.O. TANK APPURTENCE BLDG.
SEAL WELL UNIT #4
INTAKE STRUCTURE (UNIT #3 & #4)
LANDSCAPED AREA
EL. 5
LAKE WARREN
Security Building
Warehouse
CONCENTRATE STORAGE TANK
Storage Bldg.
SOUTH SERVICE ROAD
CONSTRUCTION LAYDOWN AREA
NUCLEAR AREA
("All Risk" Property Insurance - NML)
Helipad
To Mangroves
PLAN
Scale 1:100
(PLC, RD)
Note:
1. Revisions
2. Areas shown at north corner
3. For enlargement of main plant area see dwg. 5610-G-2A
2 9/76 (EXTENDED) NUCLEAR AREA COVERAGE DB
1 ASSIGNED A&E NUMBER
BECHTEL CORPORATION
GAITHERSBURG, MARYLAND
FLORIDA POWER & LIGHT COMPANY
TURKEY POINT NUCLEAR UNITS
UNIT NO. 3 (1970-760 MW) INSTALLATION
UNIT NO. 4 (1971-760 MW) INSTALLATION
NML INSURANCE
NUCLEAR AREA
C.E.R.
12-1-76
5610-G-2A
C
EPL NO. F-5013007
TURKEY POINT PLANT
UNITS 3 & 4
F.P.&L. TRACING