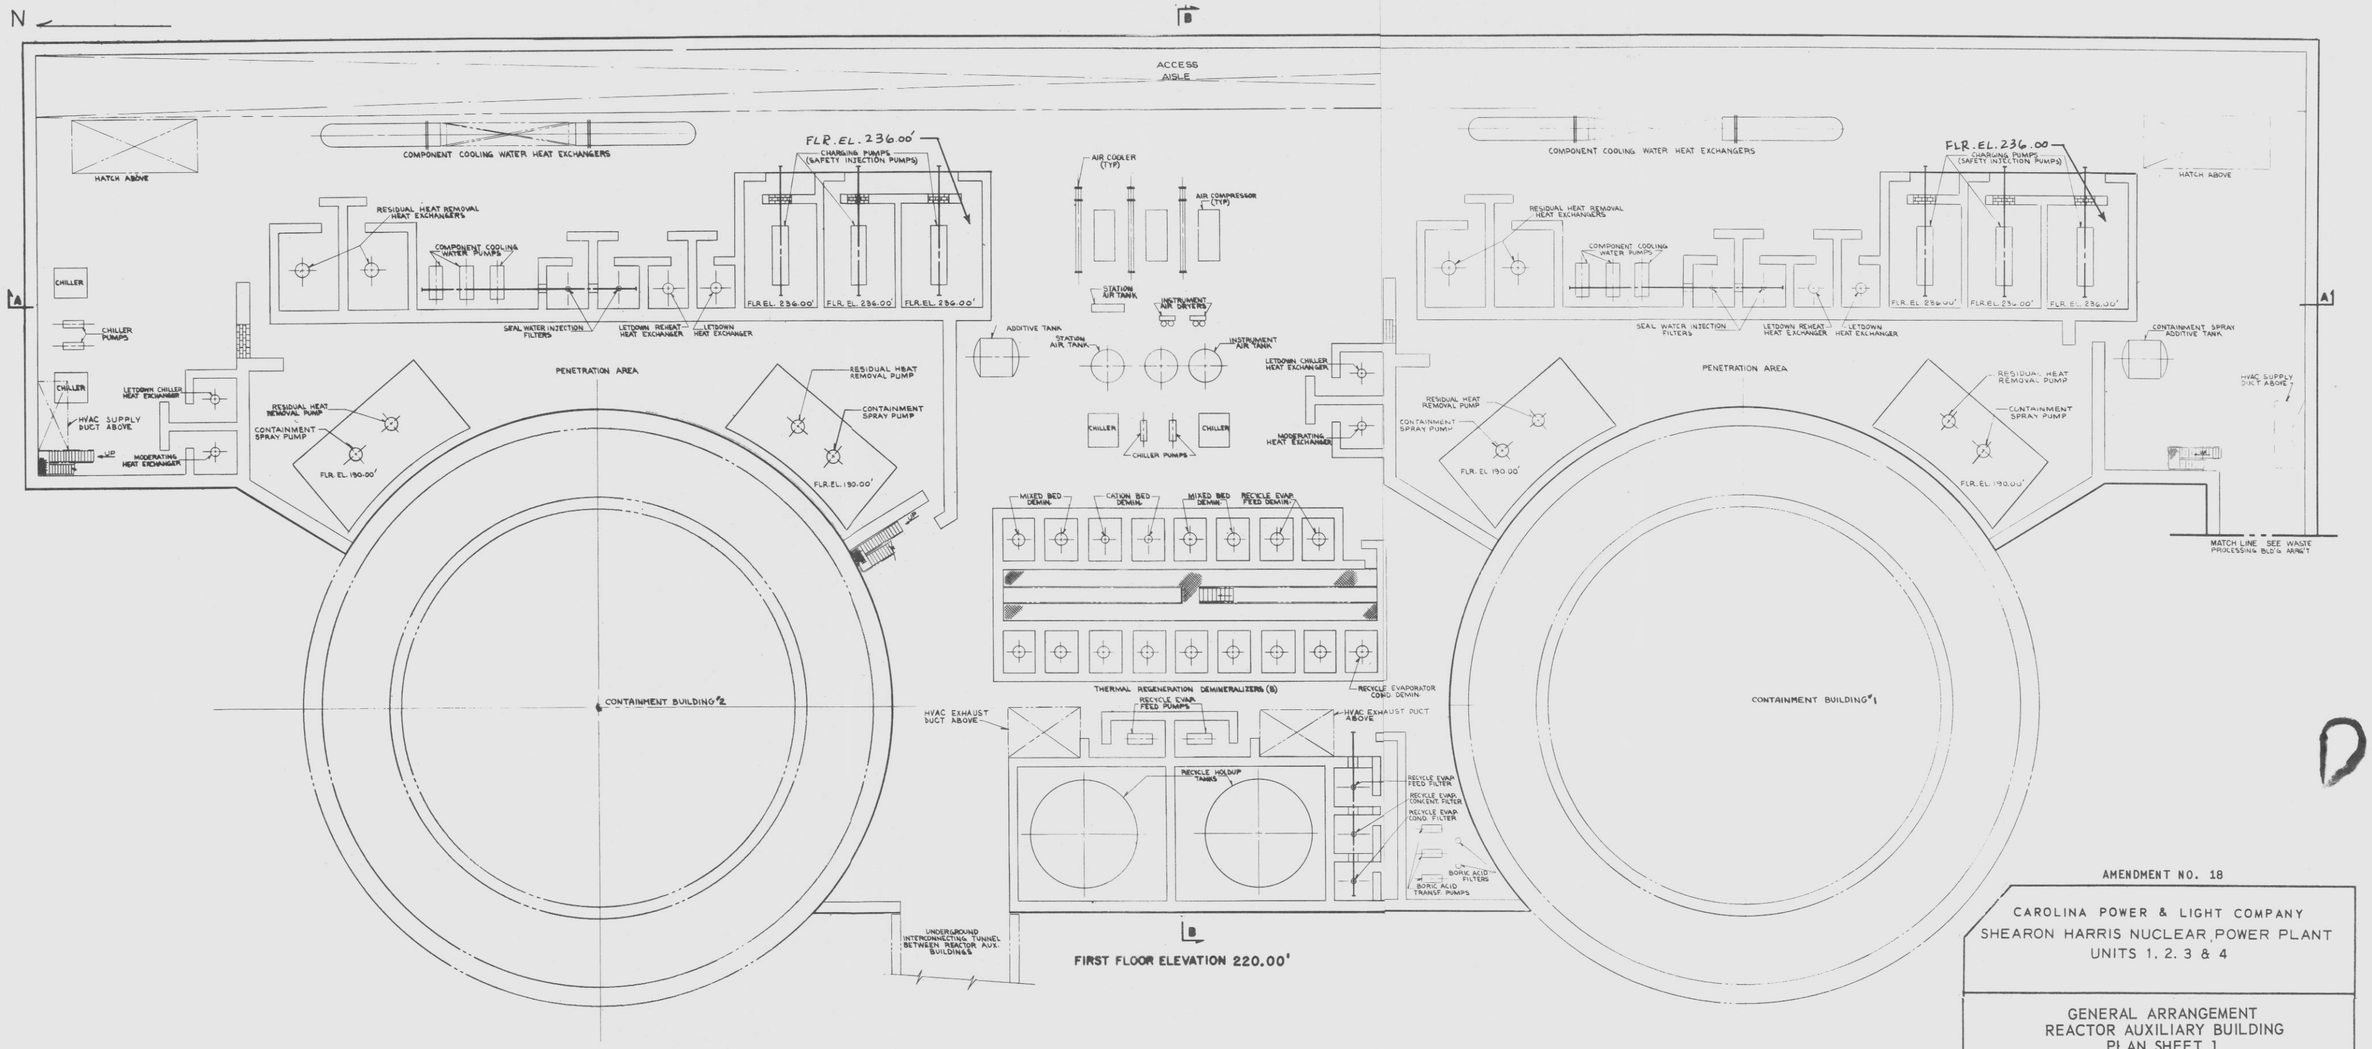

FIRST FLOOR ELEVATION 220.00'

AMENDMENT NO. 18

CAROLINA POWER & LIGHT COMPANY
SHEARON HARRIS NUCLEAR POWER PLANT
UNITS 1, 2, 3 & 4

GENERAL ARRANGEMENT
REACTOR AUXILIARY BUILDING
PLAN SHEET 1

1.1-5