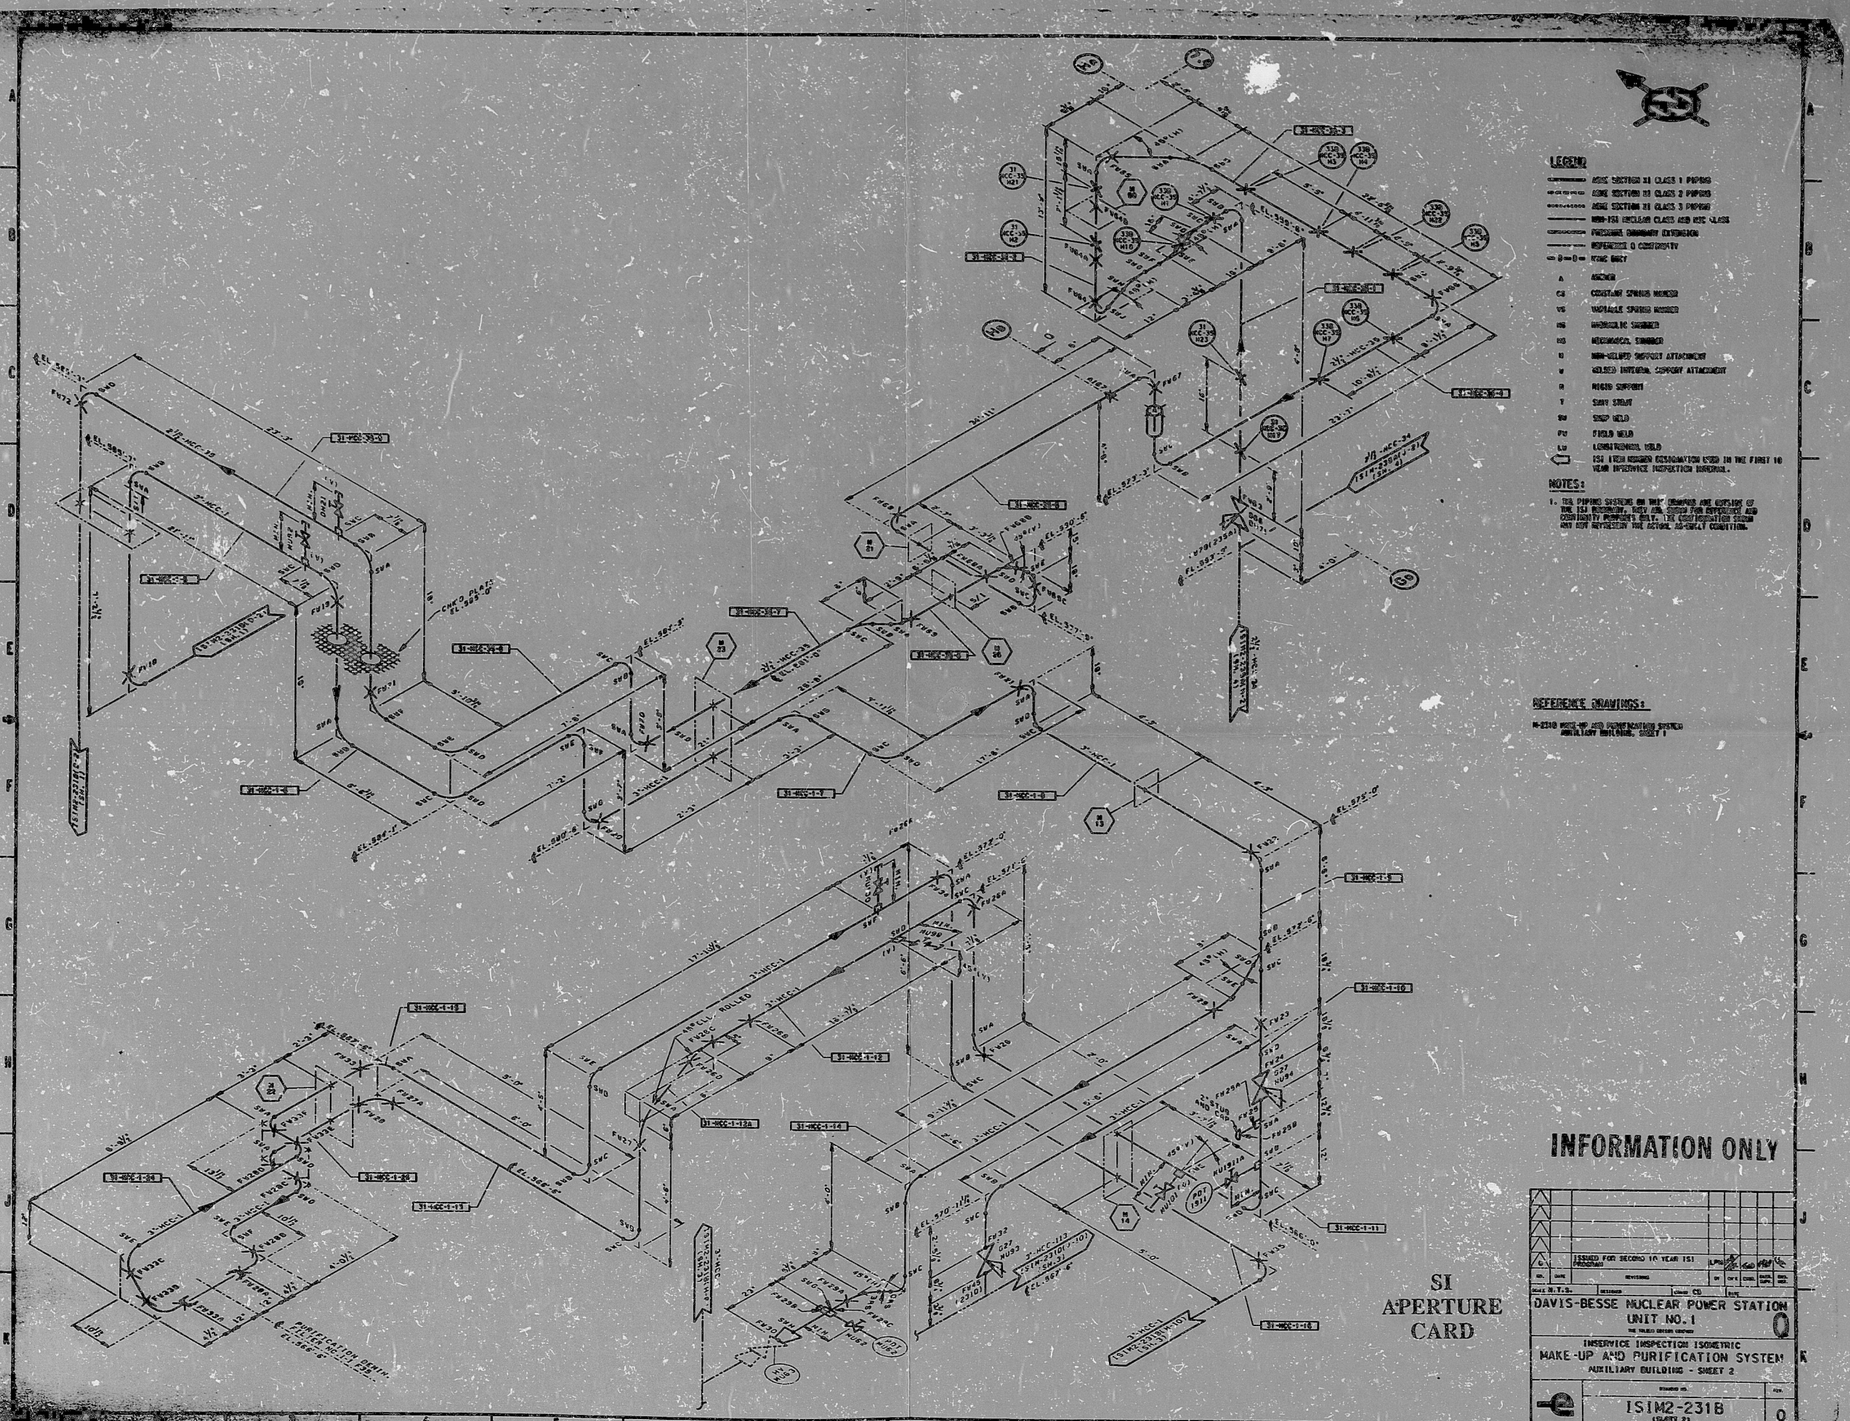

LEGEND

	ASME SECTION XI CLASS 1 PIPING
	ASME SECTION XI CLASS 2 PIPING
	ASME SECTION XI CLASS 3 PIPING
	NON-ISI NUCLEAR CLASS AND NSC CLASS
	PRESSURE BOUNDARY EXTENSION
	REFERENCE 0 CONTINUITY
	NONE DUCT
A	ANCHOR
CS	CONSTANT SPRING HANGER
VS	VARIABLE SPRING HANGER
HS	HYDRAULIC SNUBBER
MS	MECHANICAL SNUBBER
N	NON-WELDED SUPPORT ATTACHMENT
W	WELDED INTEGRAL SUPPORT ATTACHMENT
R	RIGID SUPPORT
T	SWAY STRUT
SW	SHOP WELD
FW	FIELD WELD
LW	LONGITUDINAL WELD
	ISI ITEM NUMBER DESIGNATION USED IN THE FIRST 10 YEAR INSERVICE INSPECTION INTERVAL.

NOTES:

1. THE PIPING SYSTEMS ON THIS DRAWING ARE OUTSIDE OF THE ISI PROGRAM, THEY ARE SHOWN FOR REFERENCE AND CONTINUITY PURPOSES ONLY. THE CONFIGURATION SHOWN MAY NOT REPRESENT THE ACTUAL AS-BUILT CONDITION.

REFERENCE DRAWINGS:

M-2310 MAKE-UP AND PURIFICATION SYSTEM AUXILIARY BUILDING, SHEET 1

INFORMATION ONLY

SI APERTURE CARD

NO.	DATE	REVISIONS	BY	CHK	CHKD.	APPD.	APPD.
0		ISSUED FOR SECOND 10 YEAR ISI PROGRAM	LPM				

DRAWN N.T.S. DESIGNED CHKD CD DATE

DAVIS-BESSE NUCLEAR POWER STATION
UNIT NO. 1
THE TOLEDO EDISON COMPANY

0

INSERVICE INSPECTION ISOMETRIC
MAKE-UP AND PURIFICATION SYSTEM
AUXILIARY BUILDING - SHEET 2

DRAWING NO. ISIM2-231B (SHEET 2) REV. 0

I CERTIFY THAT THE IMAGE CONTAINED ON THIS FRAME WAS MADE IN THE NORMAL AND REGULAR COURSE OF BUSINESS, ON THE DATE STATED BELOW AND THAT IT IS AN ACCURATE REPRODUCTION OF THE RECORD(S) SUBMITTED TO THE DIVISION OF MICROGRAPHICS.

9103120480

PDR RIDS

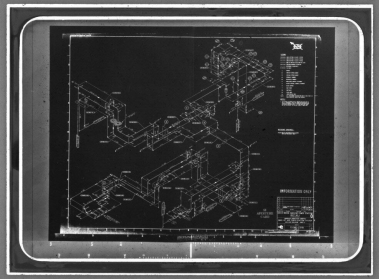

MMM 5824 — FILMSORT® Brand Aperture B Camera Cards and DUPLICARD® Brand Copy Cards — Product of 3M — St. Paul, Minn.