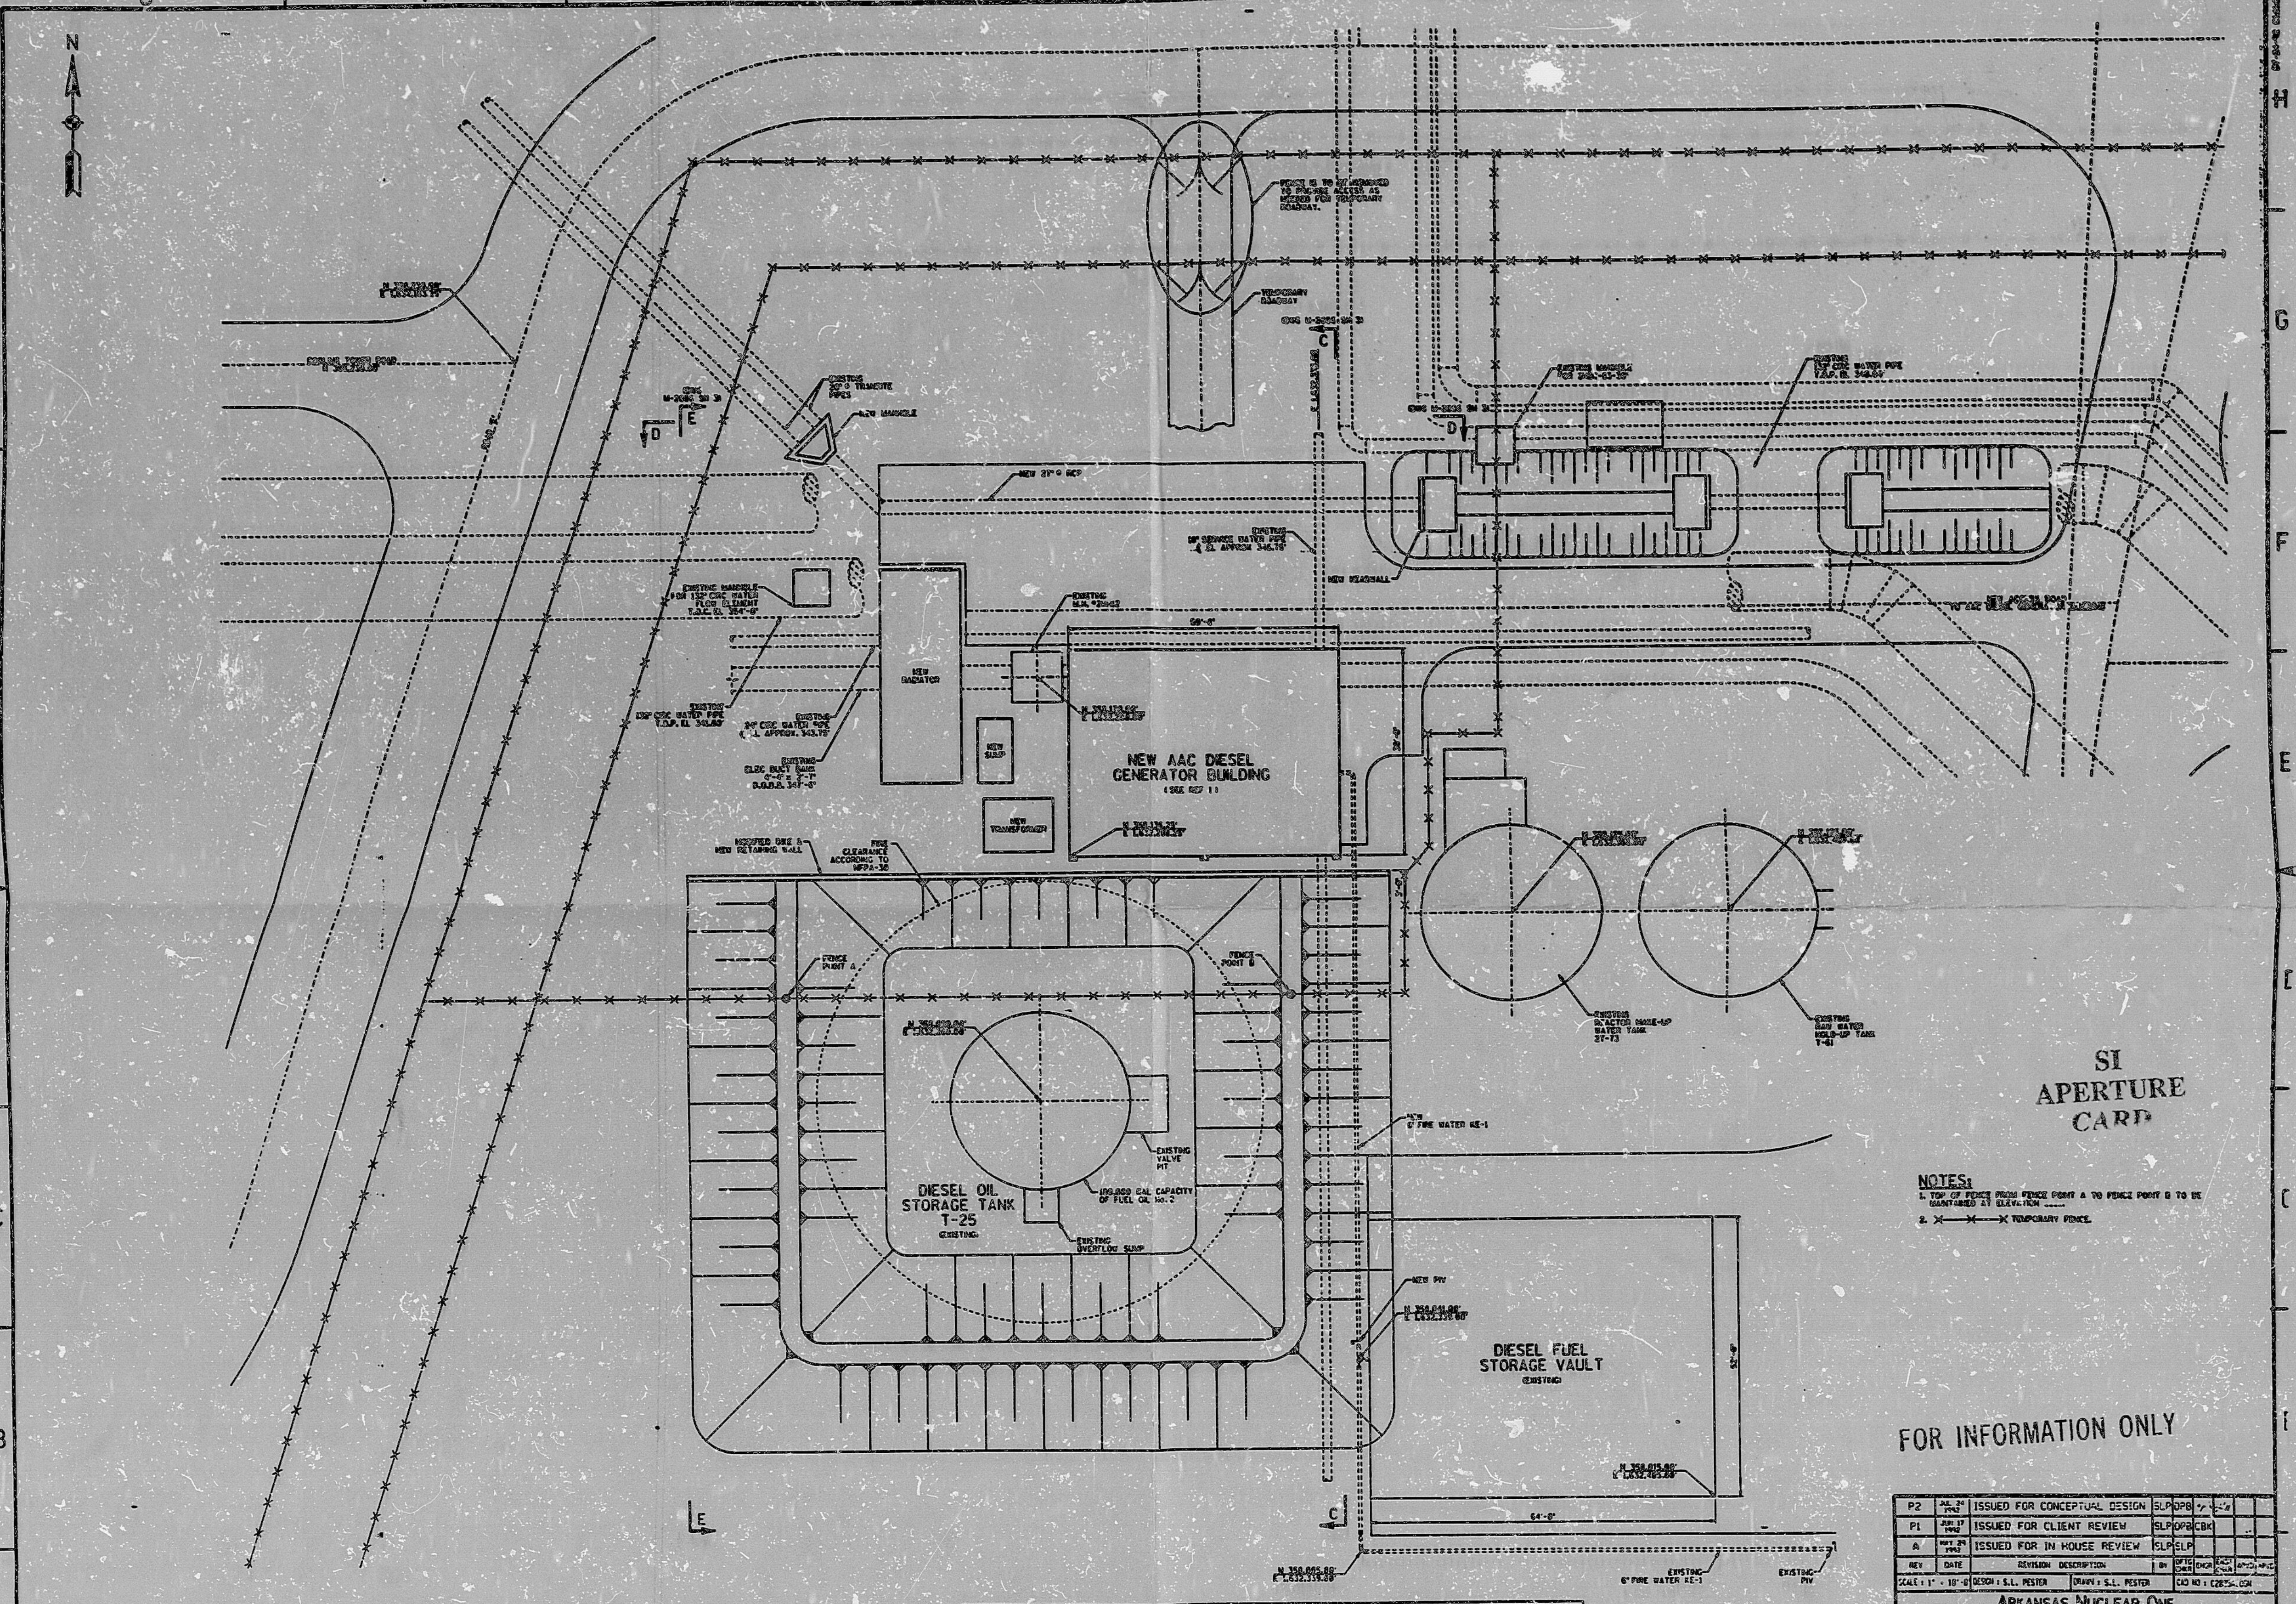

SI APERTURE CARD

NOTES:
1. TOP OF FENCE FROM FENCE POINT A TO FENCE POINT B TO BE MAINTAINED AT ELEVATION ….
2. X——X——X TEMPORARY FENCE.

FOR INFORMATION ONLY

Drawing No.	Rev	Title	Drawing No.	Rev	Title
			BECHTEL E-2010	9	MAN HOLES 2MH04, 2MH05, 2MH06, 2MH07, 2MH11, 2MH12 & 2MH13
UE&C M-2005 SH 3	P2	AAC GENERATOR BLDG GENERAL ARRANGEMENT EXTERIOR ELEVATIONS "C-C", "D-D" & "E-E"	BECHTEL C-2026A SH 25	4	UNDERGROUND UTILITIES
UE&C M-2006 SH 2	P2	AAC GENERATOR BLDG GENERAL ARRANGEMENT ROOF PLAN & ELEVATIONS "A-A" & "B-B"	BECHTEL C-47 SH 8	6	DIESEL FUEL STORAGE VAULT PLANS
UE&C M-2006 SH 1	P2	AAC GENERATOR BLDG GENERAL ARRANGEMENT GROUND FLOOR PLAN	BECHTEL C-45 SH 1	13	FIELD ERECTED TANKS
AP&L M-2219 SH 5	20	P & ID UNIT ONE / UNIT TWO OUTSIDE FIRE WATER LOOP	BECHTEL C-31 SH 23	23	YARD UNDERGROUND UTILITIES

REFERENCE DRAWINGS

United Engineers & Constructors
A Raytheon Company

Rev	Date	Revision Description	By	Dftg Chkr	Engr
P2	JUL 24 1992	ISSUED FOR CONCEPTUAL DESIGN	SLP	OPB	
P1	JUN 17 1992	ISSUED FOR CLIENT REVIEW	SLP	OPB	CBK
A	MAY 29 1992	ISSUED FOR IN HOUSE REVIEW	SLP	SLP	

SCALE: 1" = 10'-0" | DESIGN: S.L. PESTER | DRAWN: S.L. PESTER | CAD NO: C2005A.DGN

ARKANSAS NUCLEAR ONE
RUSSELLVILLE, ARKANSAS

AAC GENERATOR BUILDING
SITE PLAN

ENTERGY | DRAWING NO: C-2005A | SHEET: | REVISION: P2

RED "X" IF ORIGINAL

9208240204

*9208200157

PDR RIDS

9208240204

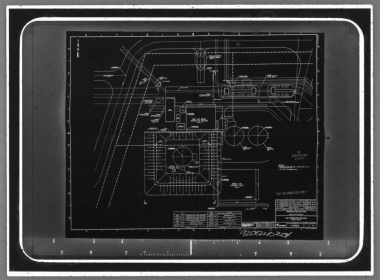

MMM 5824 FILMSORT® & DUPLICARD® Cards 3M St. Paul, MN