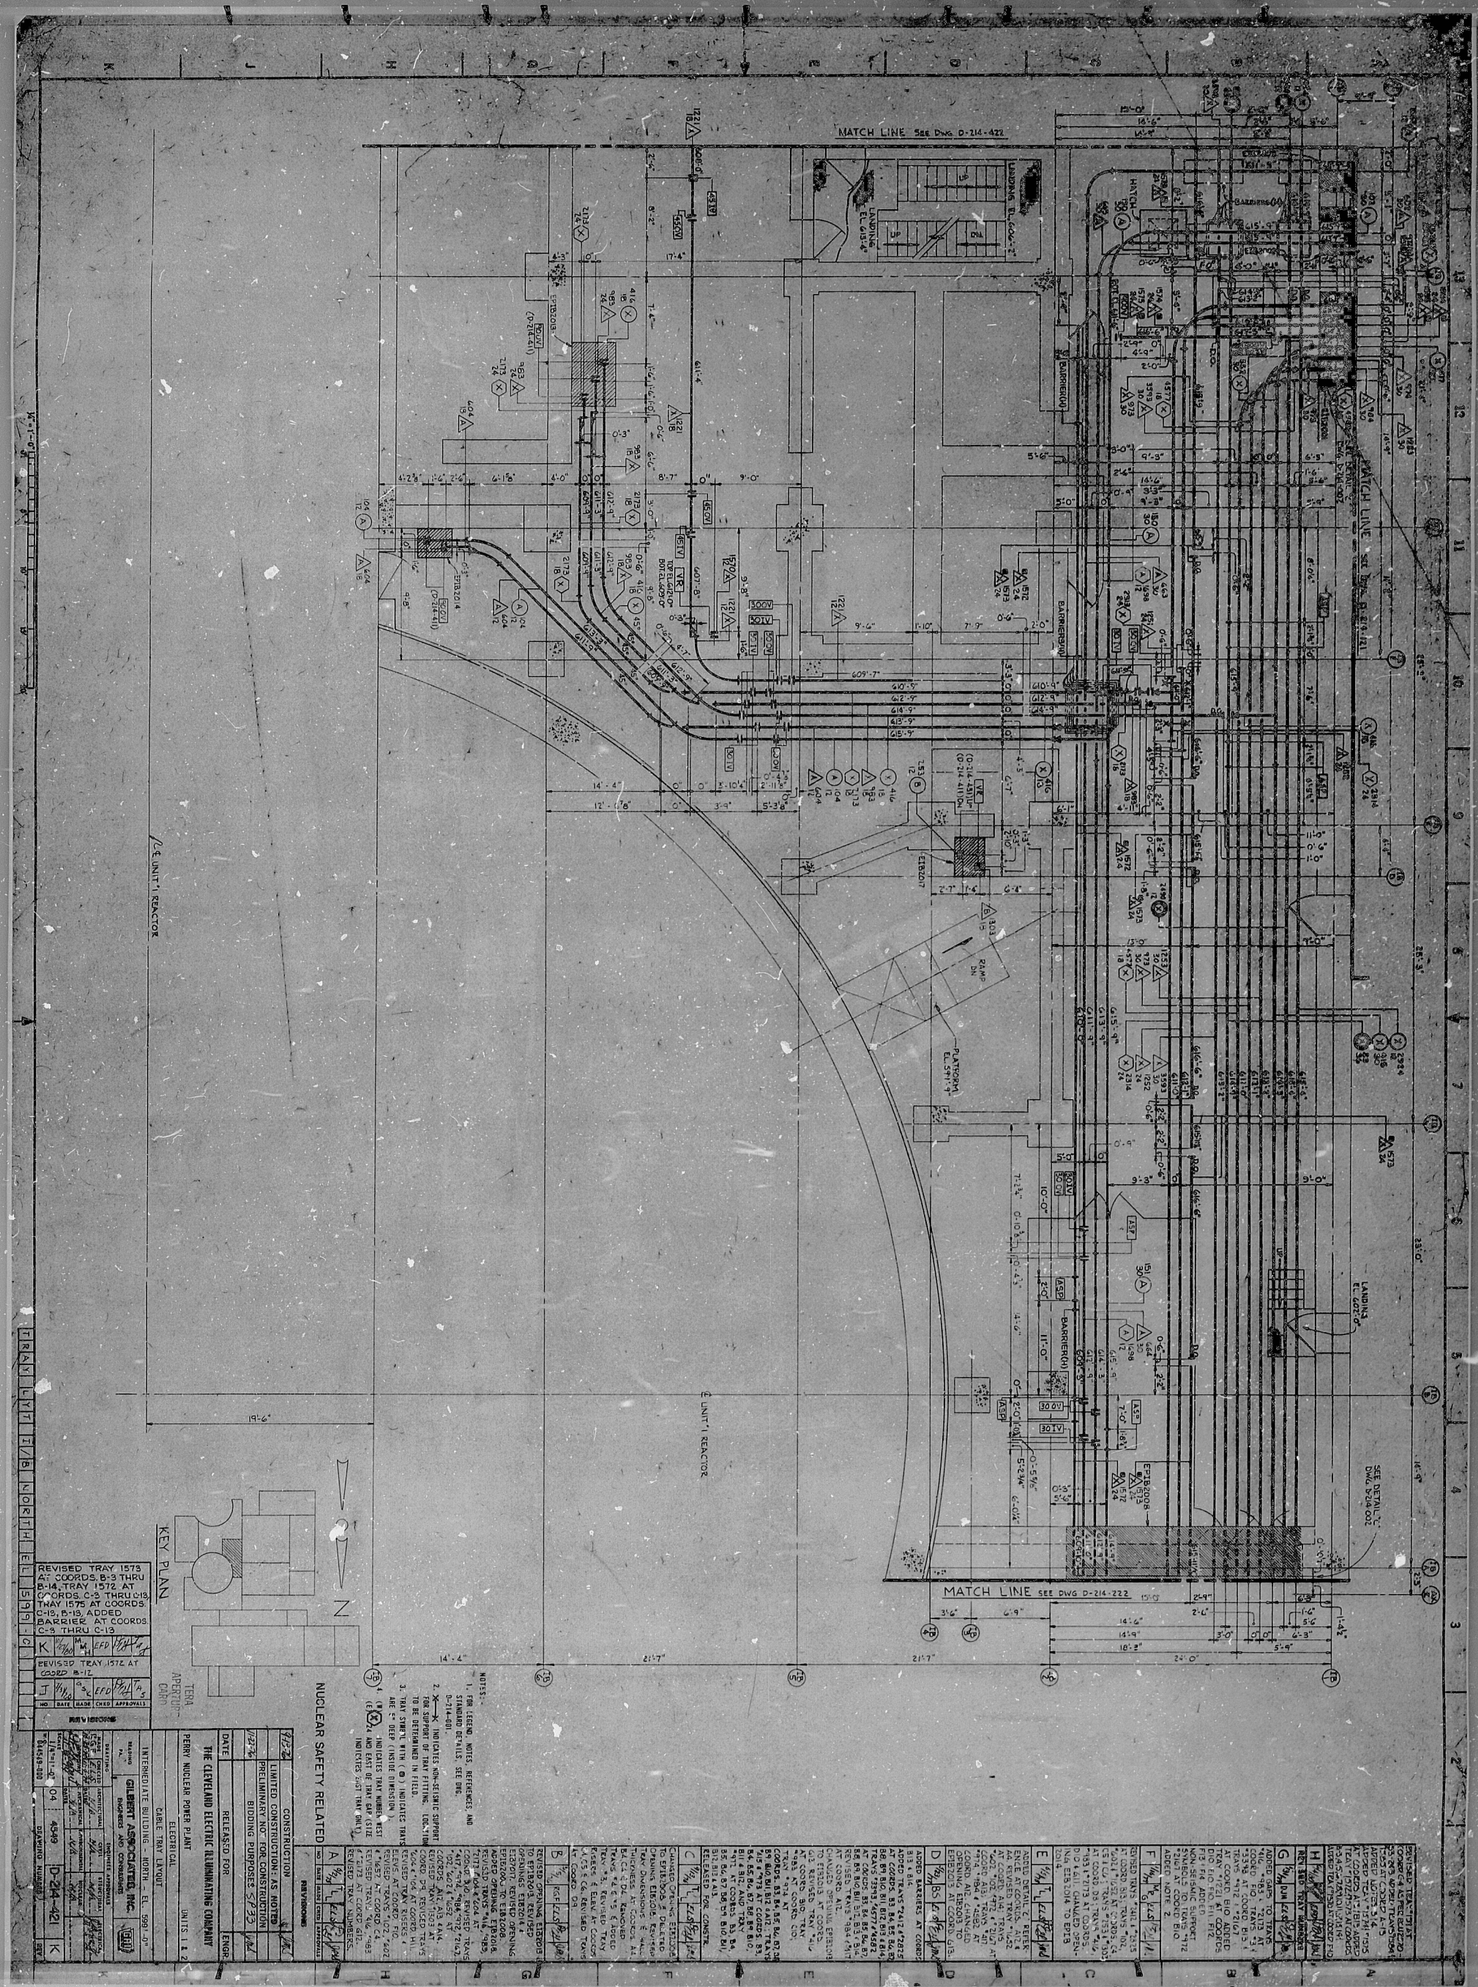
MATCH LINE SEE DWG D-214-422
MATCH LINE SEE DWG D-214-222
℄ UNIT-1 REACTOR
℄ UNIT-1 REACTOR
KEY PLAN
N
TRAN SFER NORTH
TRA APERTURE CARD
NUCLEAR SAFETY RELATED
REVISED TRAY 1573 AT COORDS. B-3 THRU B-14, TRAY 1572 AT COORDS. C-3 THRU C-13, TRAY 1575 AT COORDS. C-13, B-13, ADDED BARRIER AT COORDS. C-3 THRU C-13
REVISED TRAY 1572 AT COORD B-11
REVISIONS
GILBERT ASSOCIATES, INC.
ENGINEERS AND CONSULTANTS
INTERMEDIATE BUILDING - MORPH - EL. 599'-0"
CABLE TRAY LAYOUT
ELECTRICAL
UNITS 1 & 2
PERRY NUCLEAR POWER PLANT
THE CLEVELAND ELECTRIC ILLUMINATING COMPANY
LIMITED CONSTRUCTION - AS NOTED
PRELIMINARY NOT FOR CONSTRUCTION
BIDDING PURPOSES 5/23
RELEASED FOR CONSTRUCTION
D-214-421
K
4589
C4
22"
17"
11"
8.5"
34"

RDS-FDR

8104010281

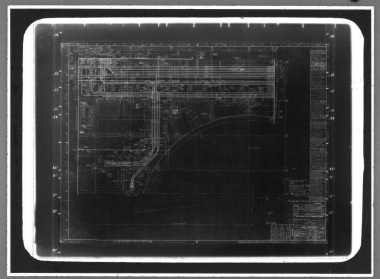

MMM 5824 — FILMSORT® Brand Aperture & Camera Cards and DUPLICARD® Brand Copy Cards — Products of 3M Company, St. Paul, Minn.