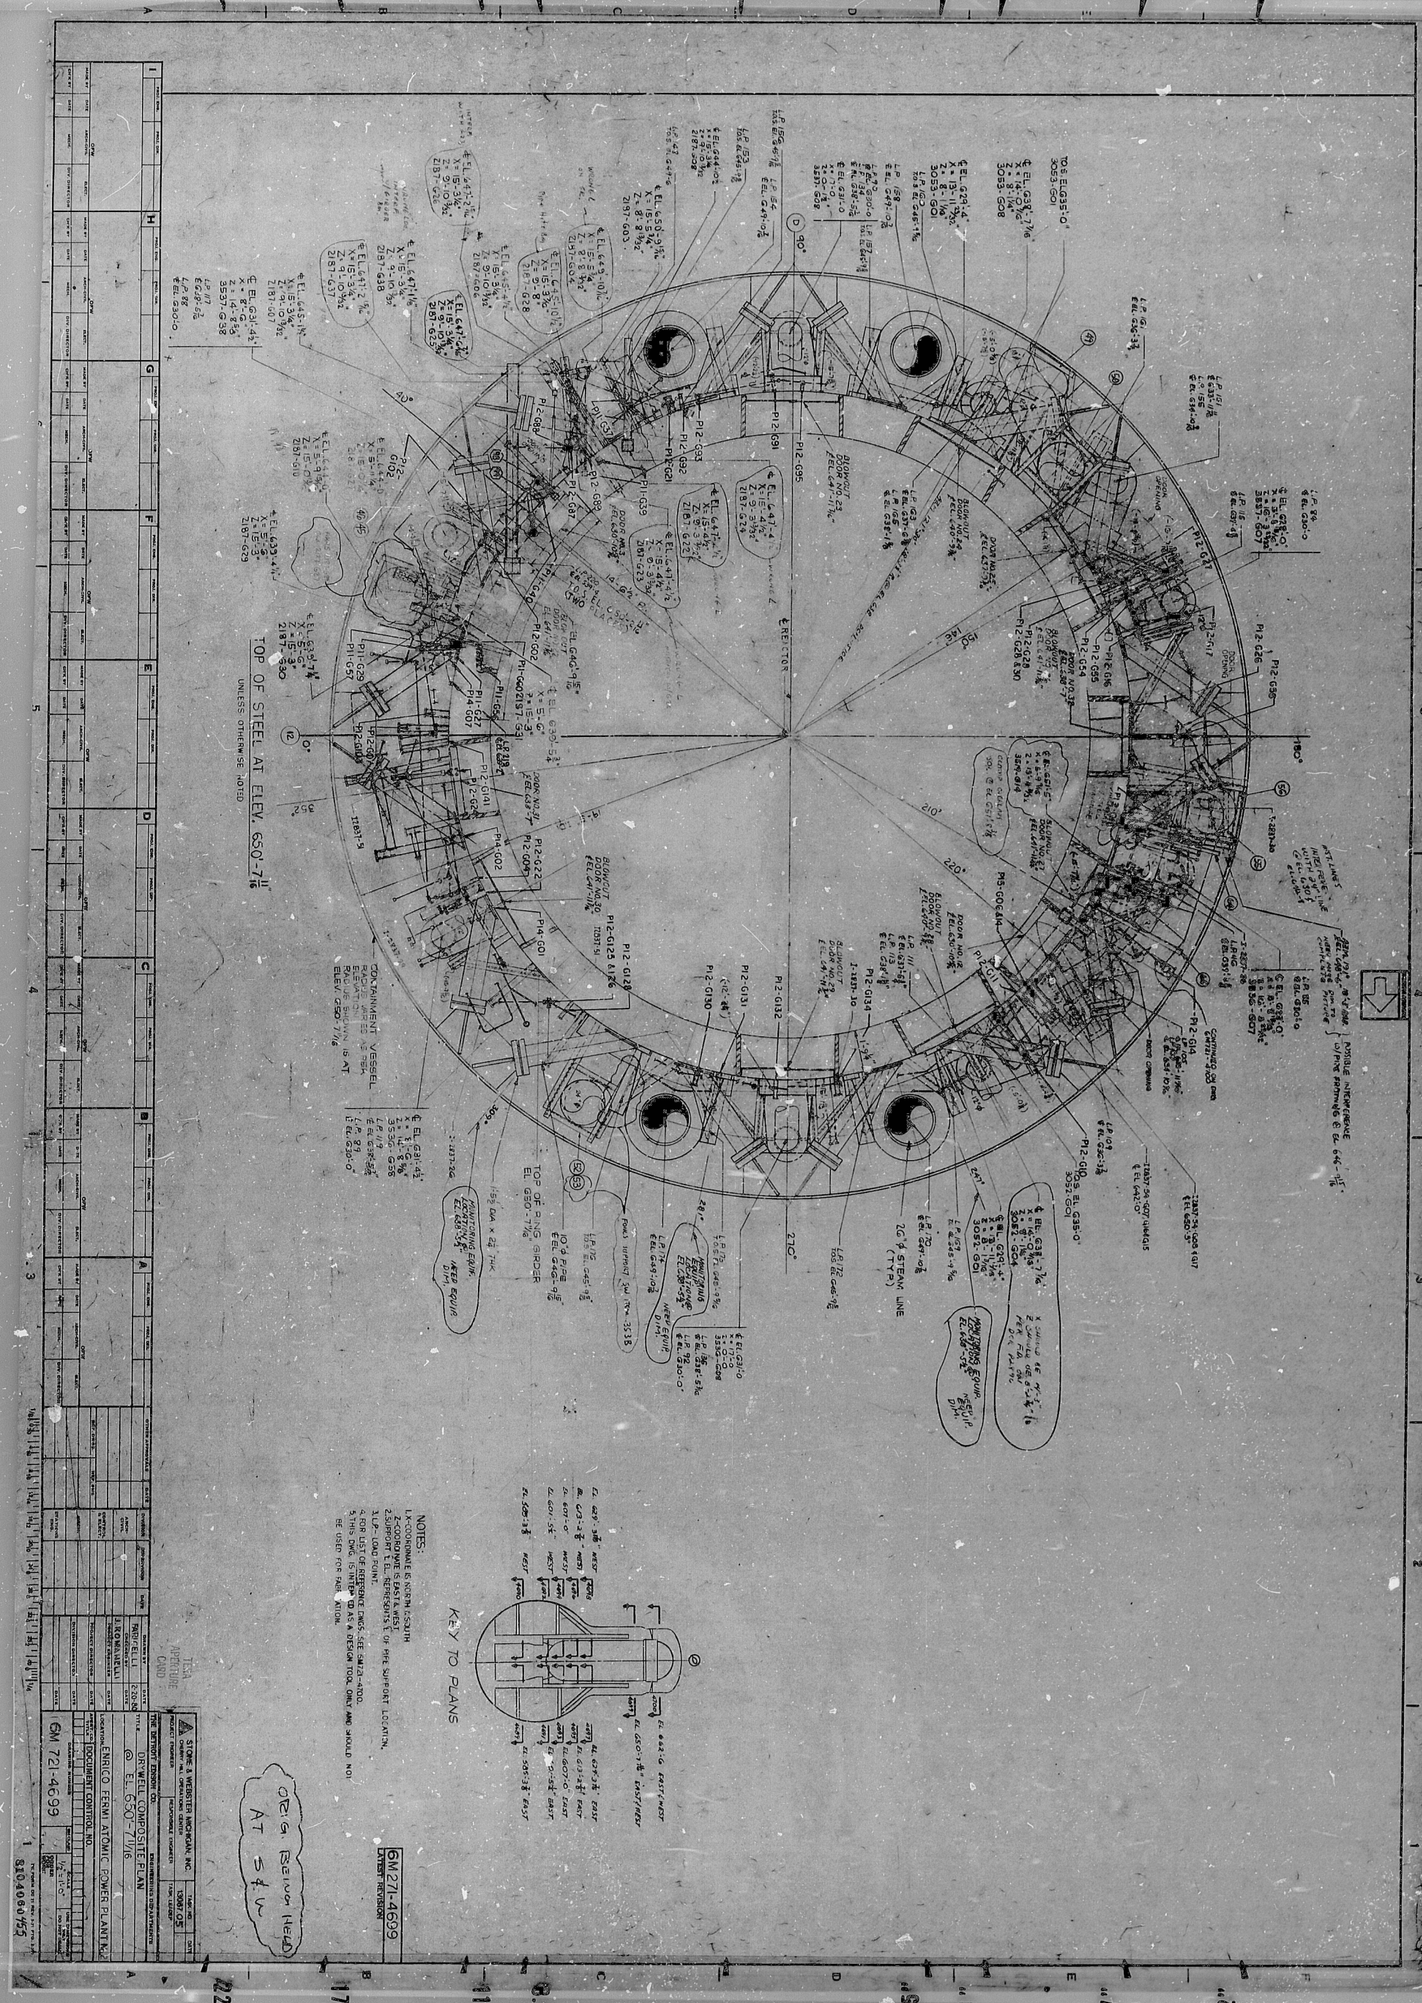
TOP OF STEEL AT ELEV. 650'-7 1/16"
UNLESS OTHERWISE NOTED
CONTAINMENT VESSEL
KEY TO PLANS
NOTES:
1. X-COORDINATE IS NORTH-SOUTH
2. Z-COORDINATE IS EAST & WEST
3. SUPPORT ELEV. REPRESENTS OF PIPE SUPPORT LOCATION.
4. SEE LOAD DIAGRAM
5. FOR LOAD DIAGRAMS, REFER TO DWGS. 6M-2421-1 THRU 6M-2421-4
6. THIS DWG. IS INTERPRETED AS A DESIGN TOOL ONLY AND SHOULD NOT BE USED FOR FABRICATION.
6M 271-4699
DRYWELL COMPOSITE PLAN
@ EL 650'-7 1/16"
ENRICO FERMI ATOMIC POWER PLANT No 2
DOCUMENT CONTROL NO
6M 721-4699
TESA APERTURE CARD
STONE & WEBSTER MICHIGAN, INC.
THE DETROIT EDISON CO.
PREPARED BY
R. ROMANUCCI
CHECKED BY
APPROVED BY
DATE
SCALE
1/4" = 1'-0"
DRAWN BY
DATE
DRAWING NO.
6M 721-4699
SHEET 1
8304060155

RIDS-RDR

8104060455

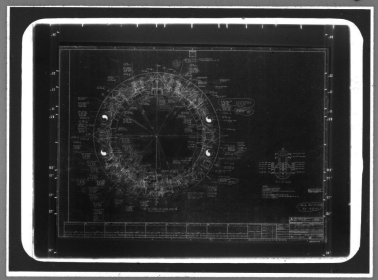

MMM 5024 — FILMSORT® Broad Aperture & Camera Cards and DUPLICARD® Broad Copy Cards — Products of 3M Company, St. Paul, Minn.