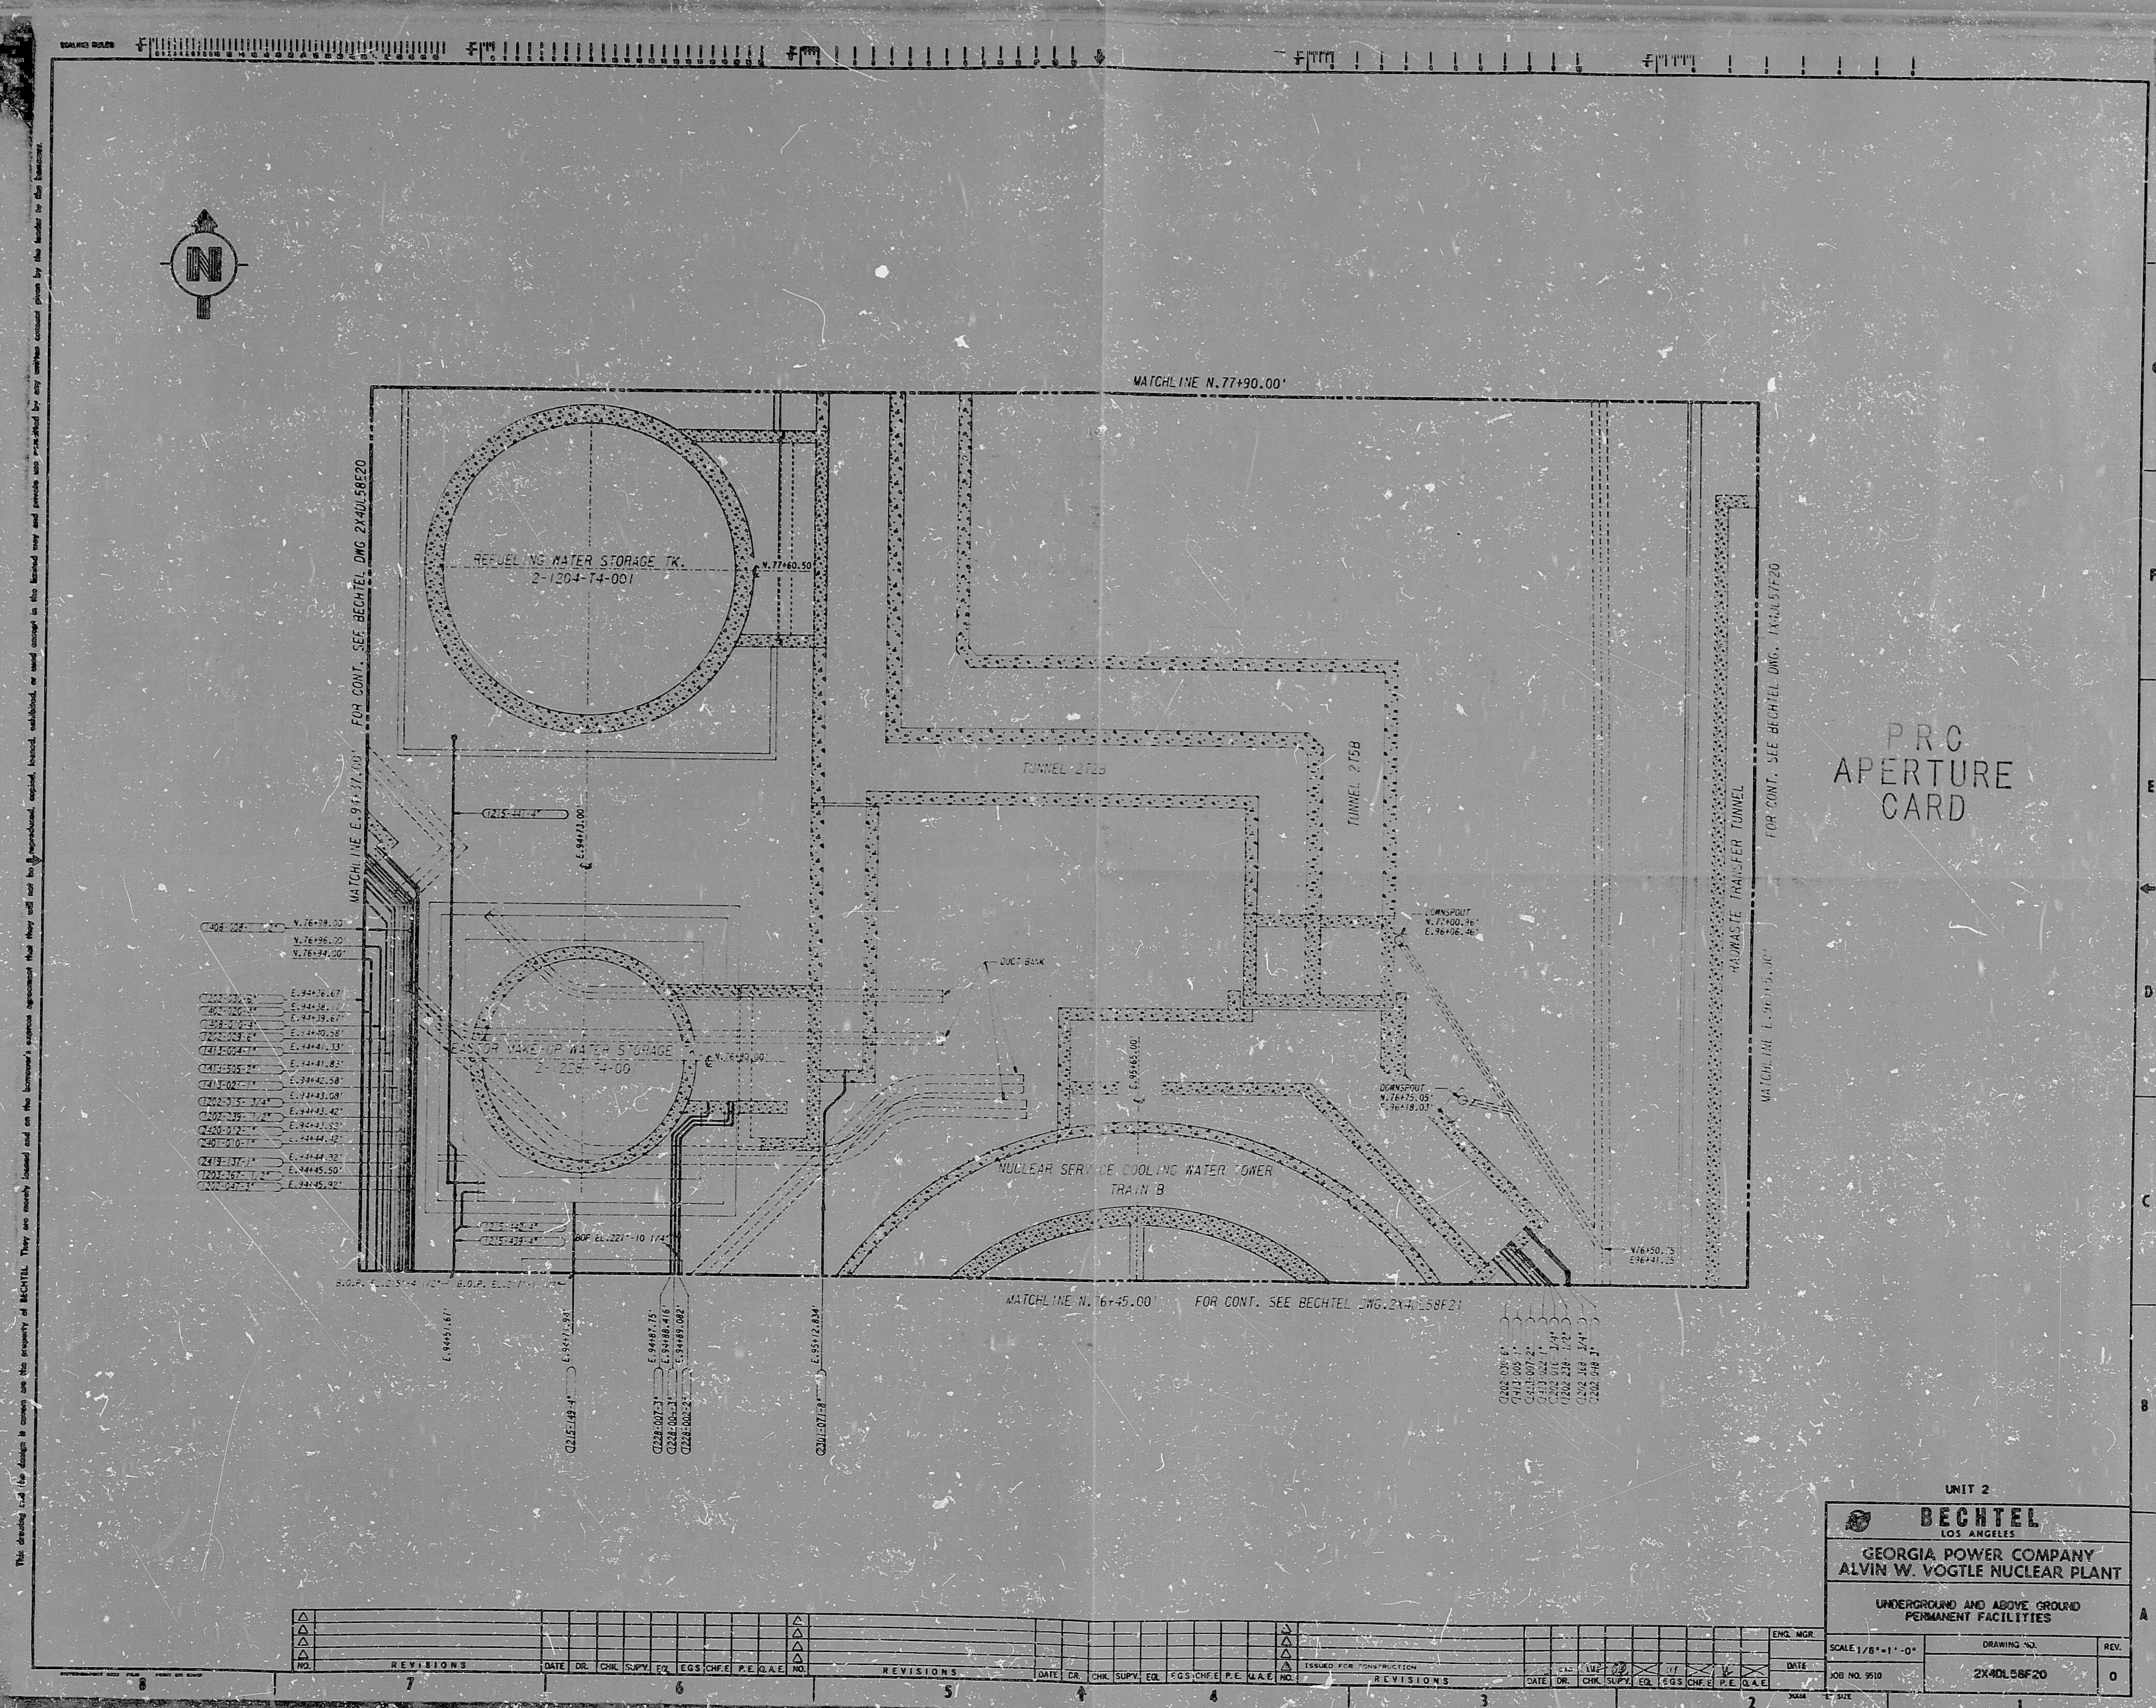

MATCHLINE N.77+90.00'
REFUELING WATER STORAGE TK.
2-1204-T4-001
N.77+60.50
MATCHLINE E.94+37.00' FOR CONT. SEE BECHTEL DWG 2X4DL58E20
TUNNEL 2T2B
TUNNEL 2T5B
E.94+73.00
N.76+98.00'
N.76+96.00'
N.76+94.00'
E.94+36.67'
E.94+38.17'
E.94+39.67'
E.94+40.58'
E.94+41.33'
E.94+41.83'
E.94+42.58'
E.94+43.08'
E.94+43.42'
E.94+43.92'
E.94+44.42'
E.94+44.92'
E.94+45.50'
E.94+45.92'
DUCT BANK
N.76+80.00'
E.95+65.00'
DOWNSPOUT
N.77+00.96'
E.96+06.46'
DOWNSPOUT
N.76+75.05'
E.96+18.03'
NUCLEAR SERVICE COOLING WATER TOWER
TRAIN B
BOP EL.221'-10 1/4"
E.94+51.67'
E.94+71.93'
E.94+87.75'
E.94+88.416'
E.94+89.082'
E.95+12.834'
2215-149-4"
2228-007-3"
2228-004-3"
2228-002-2"
2301-071-8"
MATCHLINE N.76+45.00' FOR CONT. SEE BECHTEL DWG.2X4DL58F21
RADWASTE TRANSFER TUNNEL
FOR CONT. SEE BECHTEL DWG. 1X4DL57F20
N76+50.75
E96+41.25
P R C
APERTURE
CARD
REVISIONS
DATE DR. CHK. SUPV. EQL EGS CHF.E P.E. Q.A.E. NO.
ISSUED FOR CONSTRUCTION
ENG. MGR.
DATE
UNIT 2
BECHTEL
LOS ANGELES
GEORGIA POWER COMPANY
ALVIN W. VOGTLE NUCLEAR PLANT
UNDERGROUND AND ABOVE GROUND
PERMANENT FACILITIES
SCALE 1/8"=1'-0"
JOB NO. 9510
DRAWING NO.
2X4DL58F20
REV.
0

RIDS

8309200147

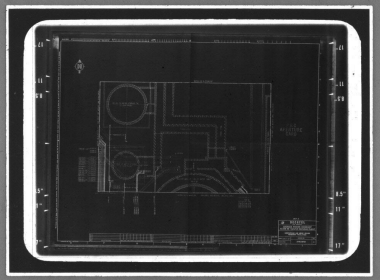

MMM 5824 — FILMSORT® Brand Aperture & Camera Cards and DUPLICARD® Brand Copy Cards — Product of 3M Company, St. Paul, Minn.