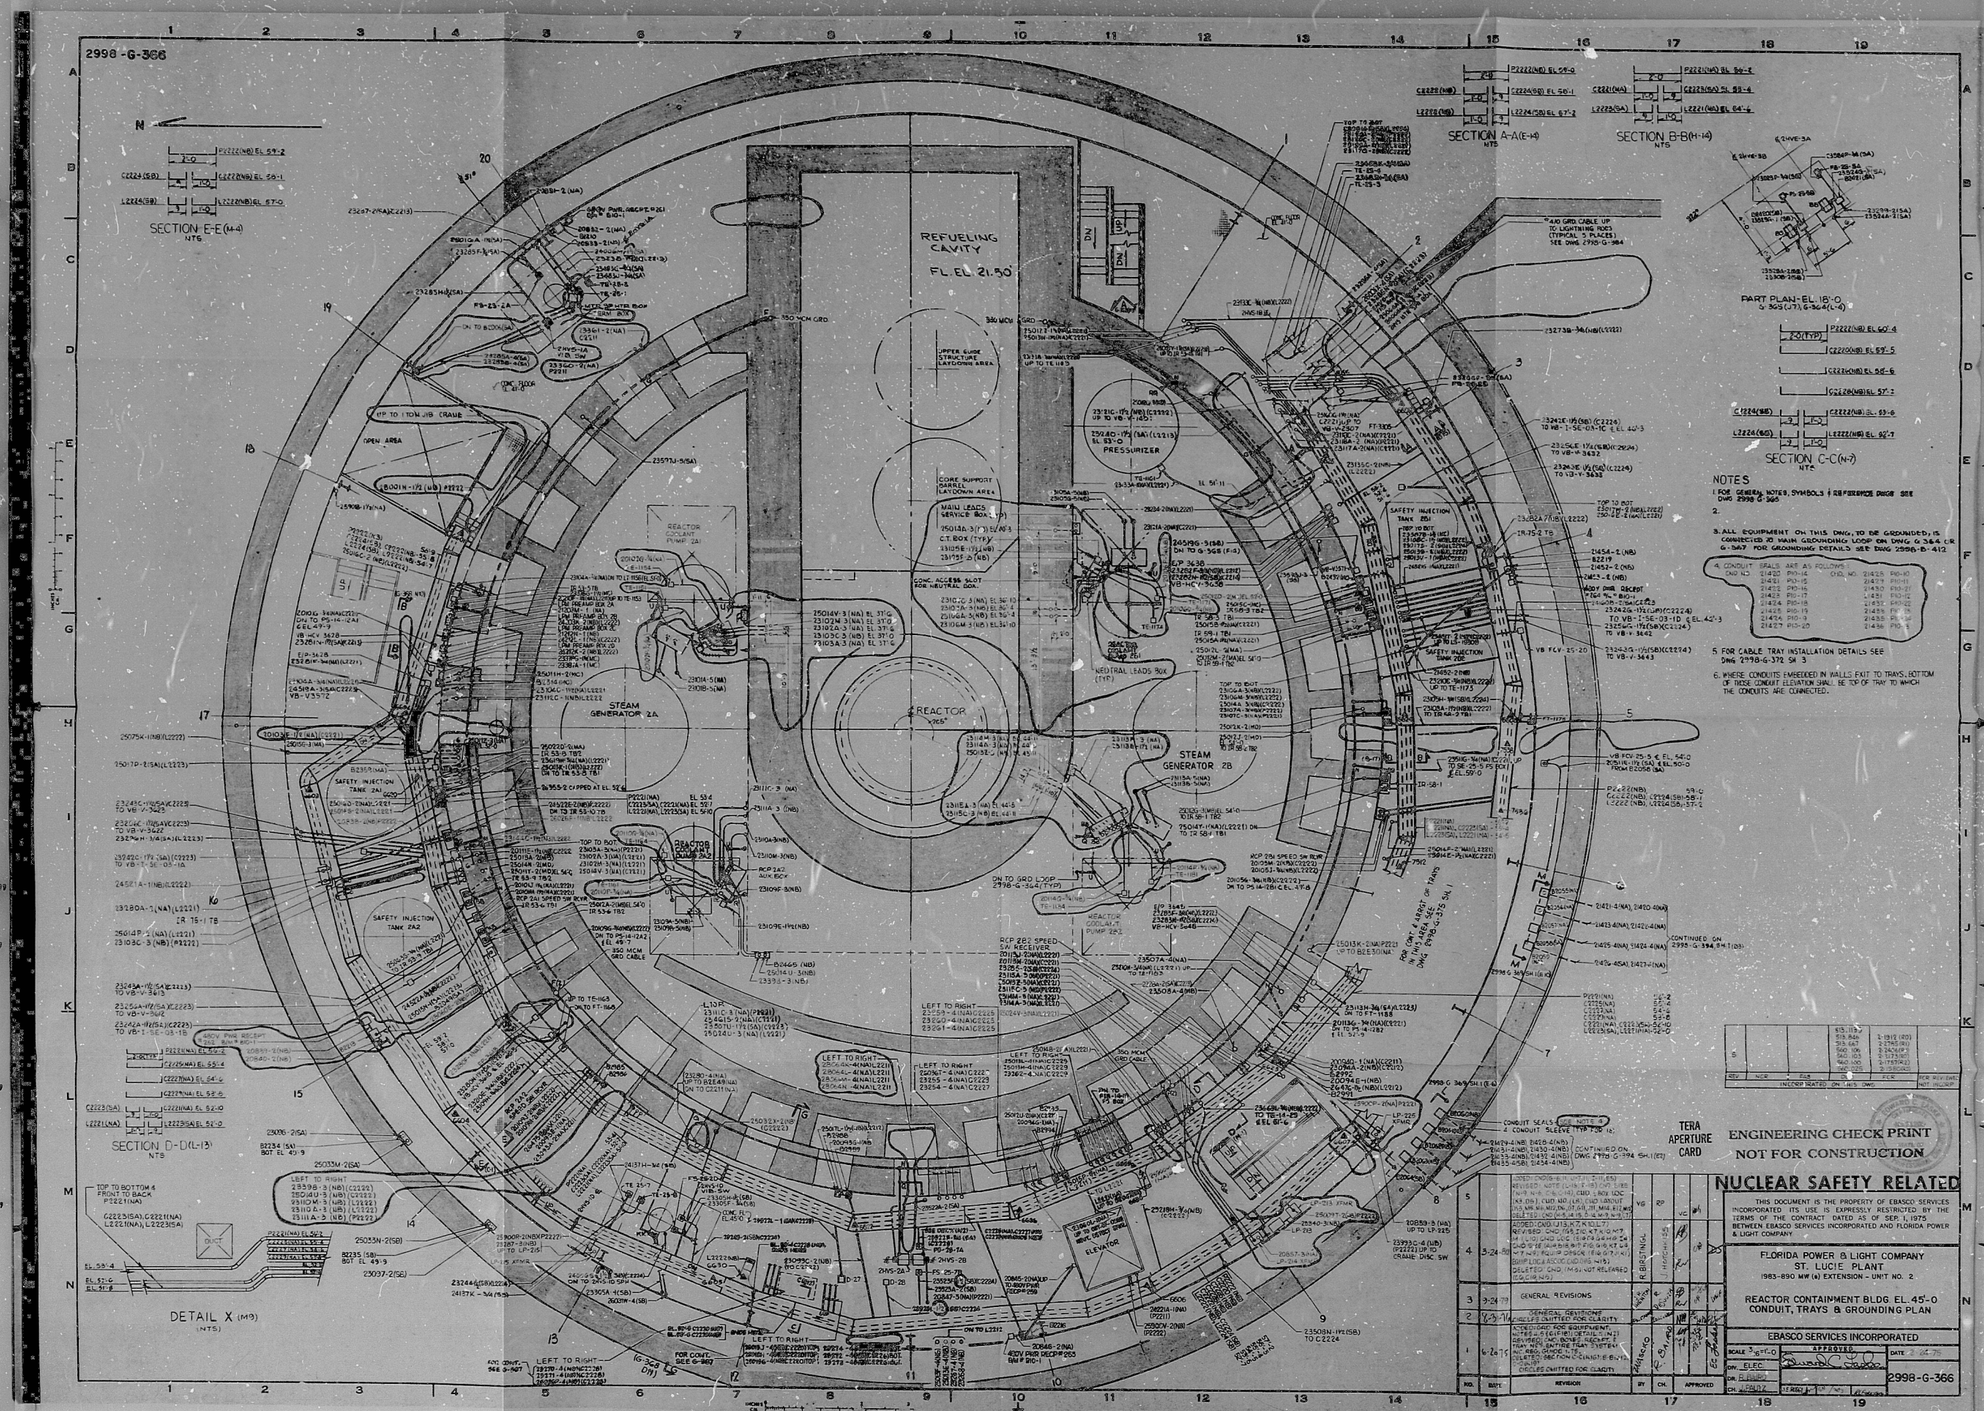
2998-G-366
REFUELING CAVITY
FL. EL 21.50'
PRESSURIZER
REACTOR
STEAM GENERATOR 2A
STEAM GENERATOR 2B
REACTOR COOLANT PUMP 2A1
REACTOR COOLANT PUMP 2B1
SAFETY INJECTION TANK 2A1
SAFETY INJECTION TANK 2A2
SAFETY INJECTION TANK 2B
ELEVATOR
SECTION A-A(E-14)
SECTION B-B(H-14)
SECTION C-C(N-7)
SECTION D-D(L-13)
SECTION E-E(M-4)
PART PLAN-EL 18'-0
DETAIL X (M9)
NOTES
1. FOR GENERAL NOTES, SYMBOLS & REFERENCE DWGS SEE DWG 2998-G-365
2.
3. ALL EQUIPMENT ON THIS DWG. TO BE GROUNDED; IS CONNECTED TO MAIN GROUNDING LOOP ON DWG. G-364 OR G-347. FOR GROUNDING DETAILS SEE DWG 2998-E-412
4. CONDUIT SEALS ARE AS FOLLOWS
5. FOR CABLE TRAY INSTALLATION DETAILS SEE DWG 2998-G-372 SH 3
6. WHERE CONDUITS EMBEDDED IN WALLS EXIT TO TRAYS, BOTTOM OF THESE CONDUIT ELEVATION SHALL BE TOP OF TRAY TO WHICH THE CONDUITS ARE CONNECTED.
TERA APERTURE CARD
ENGINEERING CHECK PRINT
NOT FOR CONSTRUCTION
NUCLEAR SAFETY RELATED
THIS DOCUMENT IS THE PROPERTY OF EBASCO SERVICES INCORPORATED. ITS USE IS EXPRESSLY RESTRICTED BY THE TERMS OF THE CONTRACT DATED AS OF SEP. 1, 1975 BETWEEN EBASCO SERVICES INCORPORATED AND FLORIDA POWER & LIGHT COMPANY
FLORIDA POWER & LIGHT COMPANY
ST. LUCIE PLANT
1983-890 MW (e) EXTENSION - UNIT NO. 2
REACTOR CONTAINMENT BLDG EL. 45'-0
CONDUIT, TRAYS & GROUNDING PLAN
EBASCO SERVICES INCORPORATED
GENERAL REVISIONS
2998-G-366

8106090191

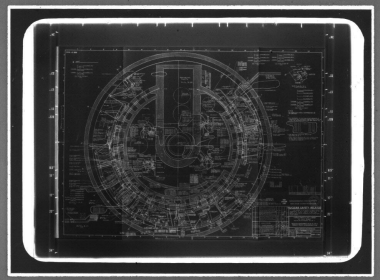

MMM 5824 — FILMSORT® Brand Aperture & Camera Cards and DUPLICARD® Brand Copy Cards — Product of 3M Company, St. Paul, Minn.