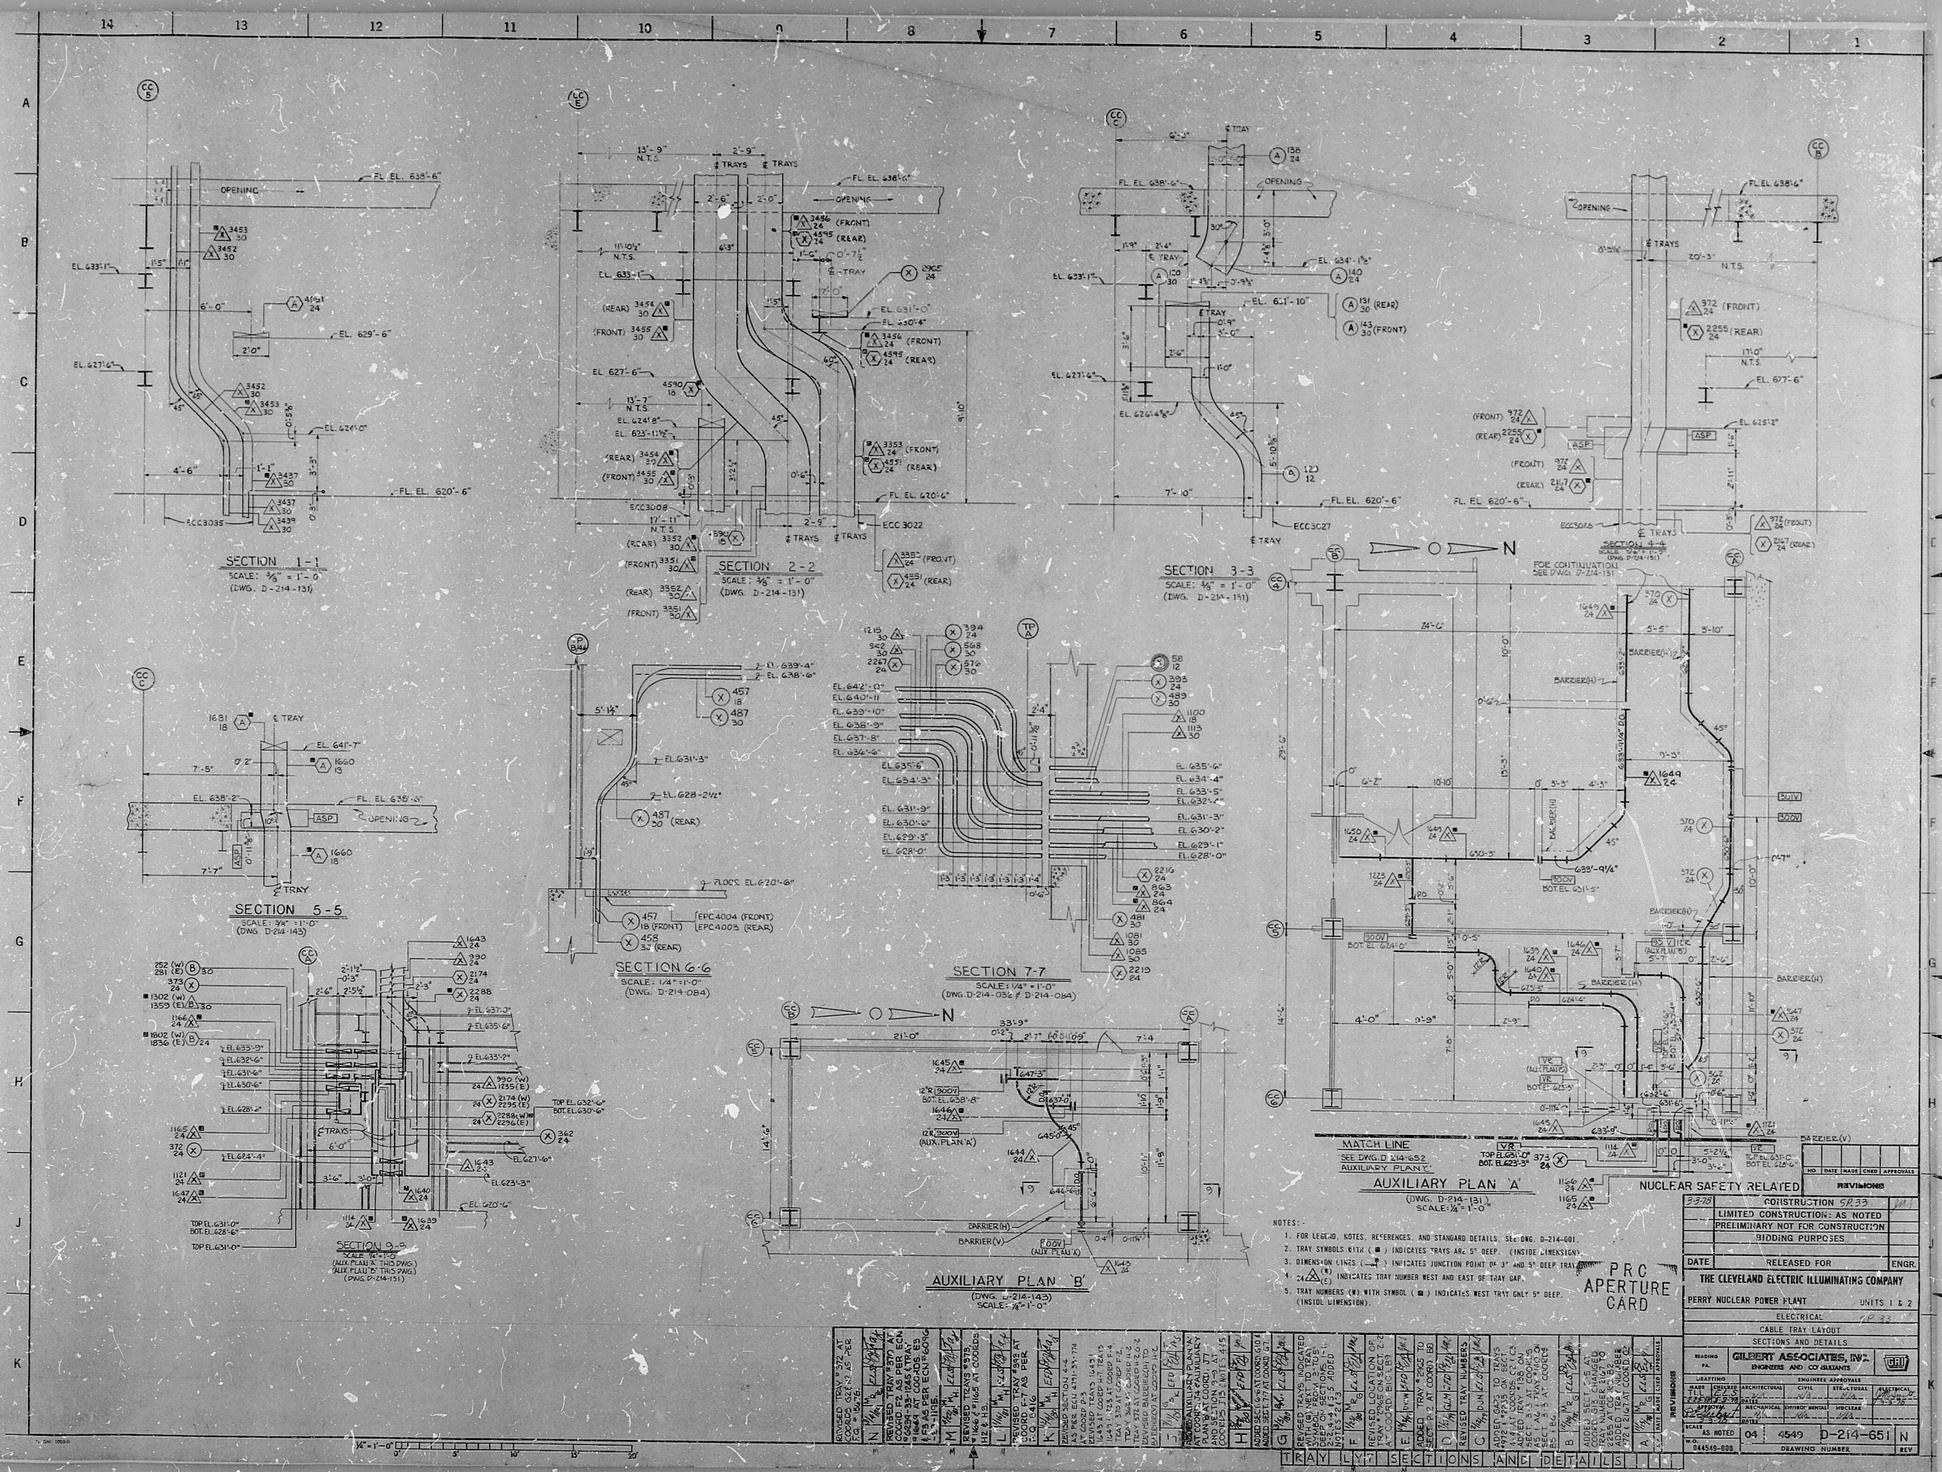
SECTION 1-1
SCALE: 3/8" = 1'-0"
(DWG. D-214-151)
SECTION 2-2
SCALE: 3/8" = 1'-0"
(DWG. D-214-151)
SECTION 3-3
SCALE: 3/8" = 1'-0"
(DWG. D-214-151)
SECTION 4-4
SCALE: 3/8" = 1'-0"
(DWG. D-214-151)
SECTION 5-5
SCALE: 3/4" = 1'-0"
(DWG. D-214-145)
SECTION 6-6
SCALE: 1/4" = 1'-0"
(DWG. D-214-084)
SECTION 7-7
SCALE: 1/4" = 1'-0"
(DWG. D-214-036 & D-214-084)
SECTION 9-9
SCALE: 3/4" = 1'-0"
(AUX. PLAN 'A' THIS DWG.)
(AUX. PLAN 'B' THIS DWG.)
(DWG. D-214-151)
AUXILIARY PLAN 'A'
(DWG. D-214-131)
SCALE: 1/4" = 1'-0"
AUXILIARY PLAN 'B'
(DWG. D-214-145)
SCALE: 3/4" = 1'-0"
MATCH LINE
SEE DWG. D-214-652
AUXILIARY PLAN 'A'
FOR CONTINUATION
SEE DWG. D-214-151
NOTES:-
1. FOR LEGEND, NOTES, REFERENCES, AND STANDARD DETAILS, SEE DWG. D-214-001.
2. TRAY SYMBOLS 6"W. ( ) INDICATES TRAYS ARE 5" DEEP. (INSIDE DIMENSION)
3. DIMENSION LINES ( ) INDICATES JUNCTION POINT OF 3" AND 5" DEEP TRAY.
4. (1) (2) INDICATES TRAY NUMBER WEST AND EAST OF TRAY GAP.
5. TRAY NUMBERS (#) WITH SYMBOL ( ) INDICATES WEST TRAY ONLY 5" DEEP. (INSIDE DIMENSION).
NUCLEAR SAFETY RELATED
REVISIONS
CONSTRUCTION 5/2/83
LIMITED CONSTRUCTION: AS NOTED
PRELIMINARY NOT FOR CONSTRUCTION
BIDDING PURPOSES
RELEASED FOR
THE CLEVELAND ELECTRIC ILLUMINATING COMPANY
PERRY NUCLEAR POWER PLANT
UNITS 1 & 2
ELECTRICAL
CABLE TRAY LAYOUT
SECTIONS AND DETAILS
GILBERT ASSOCIATES, INC.
ENGINEERS AND CONSULTANTS
ENGINEERS APPROVALS
ARCHITECTURAL
CIVIL
STRUCTURAL
ELECTRICAL
MECHANICAL
SYSTEMS
NUCLEAR
AS NOTED
04
4549
D-214-651
N
044549-000
DRAWING NUMBER
REV
TRAY LAYOUT SECTIONS AND DETAILS
PRC APERTURE CARD

821208 0393

RIDS

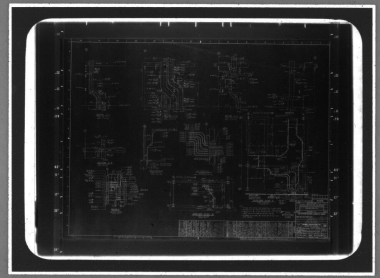

MMM 5824 — FILMSORT® Broad Aperture & Camera Cards and DUPLICARD® Broad Copy Cards — Product of 3M Company, St. Paul, Minn.