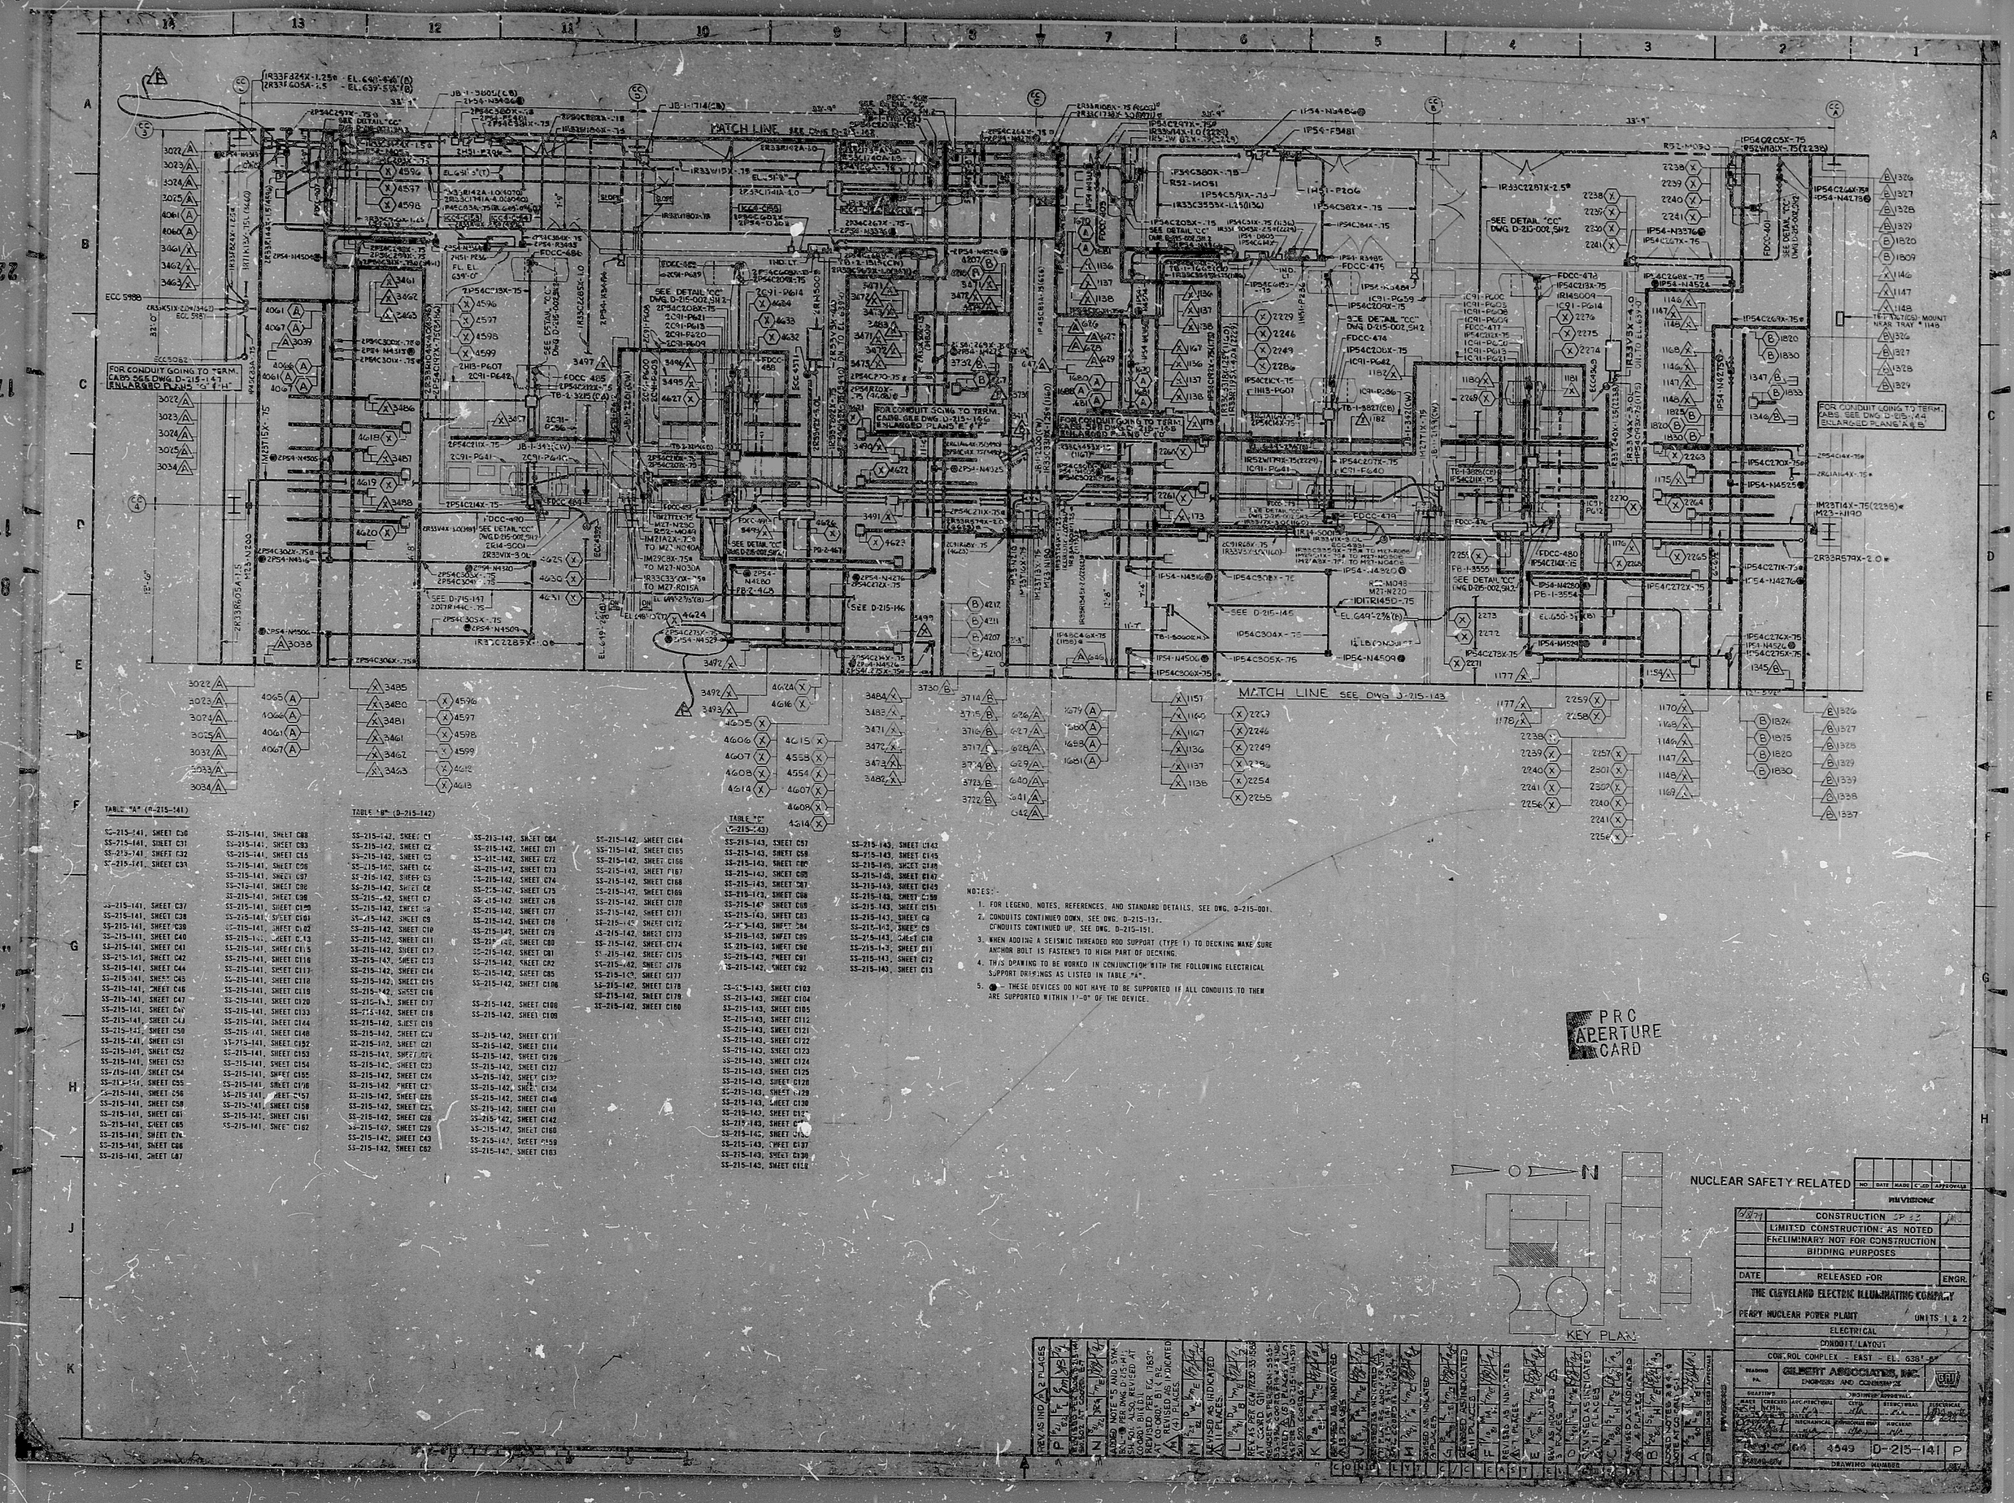
MATCH LINE SEE DWG D-215-143
MATCH LINE SEE DWG D-215-143
FOR CONDUIT GOING TO TERM. CABS SEE DWG D-215-144 ENLARGED PLANS A & B
TABLE "A" (D-215-141)
TABLE "B" (D-215-142)
TABLE "C" (D-215-143)
NOTES:-
1. FOR LEGEND, NOTES, REFERENCES, AND STANDARD DETAILS, SEE DWG. D-215-001.
2. CONDUITS CONTINUED DOWN, SEE DWG. D-215-131.
CONDUITS CONTINUED UP, SEE DWG. D-215-151.
3. WHEN ADDING A SEISMIC THREADED ROD SUPPORT (TYPE 1) TO DECKING MAKE SURE ANCHOR BOLT IS FASTENED TO HIGH PART OF DECKING.
4. THIS DRAWING TO BE WORKED IN CONJUNCTION WITH THE FOLLOWING ELECTRICAL SUPPORT DRAWINGS AS LISTED IN TABLE "A".
5. ● - THESE DEVICES DO NOT HAVE TO BE SUPPORTED IF ALL CONDUITS TO THEM ARE SUPPORTED WITHIN 1'-0" OF THE DEVICE.
PRC APERTURE CARD
KEY PLAN
NUCLEAR SAFETY RELATED
REVISIONS
CONSTRUCTION
LIMITED CONSTRUCTION: AS NOTED
PRELIMINARY NOT FOR CONSTRUCTION
BIDDING PURPOSES
RELEASED FOR
THE CLEVELAND ELECTRIC ILLUMINATING COMPANY
PERRY NUCLEAR POWER PLANT
UNITS 1 & 2
ELECTRICAL
CONDUIT LAYOUT
CONTROL COMPLEX - EAST - EL. 638'-0"
GILBERT ASSOCIATES, INC.
ENGINEERS AND CONSULTANTS
4549
D-215-141
P

Rids

82.1208 0632

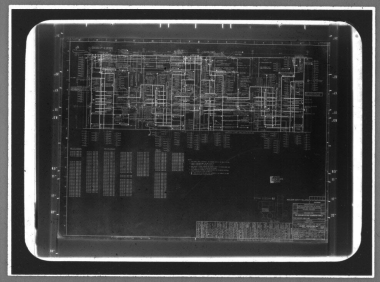

MMM 5824 — FILMSORT® Brand Aperture & Camera Cards and DUPLICARD® Brand Copy Cards — Product of 3M Company, St. Paul, Minn.