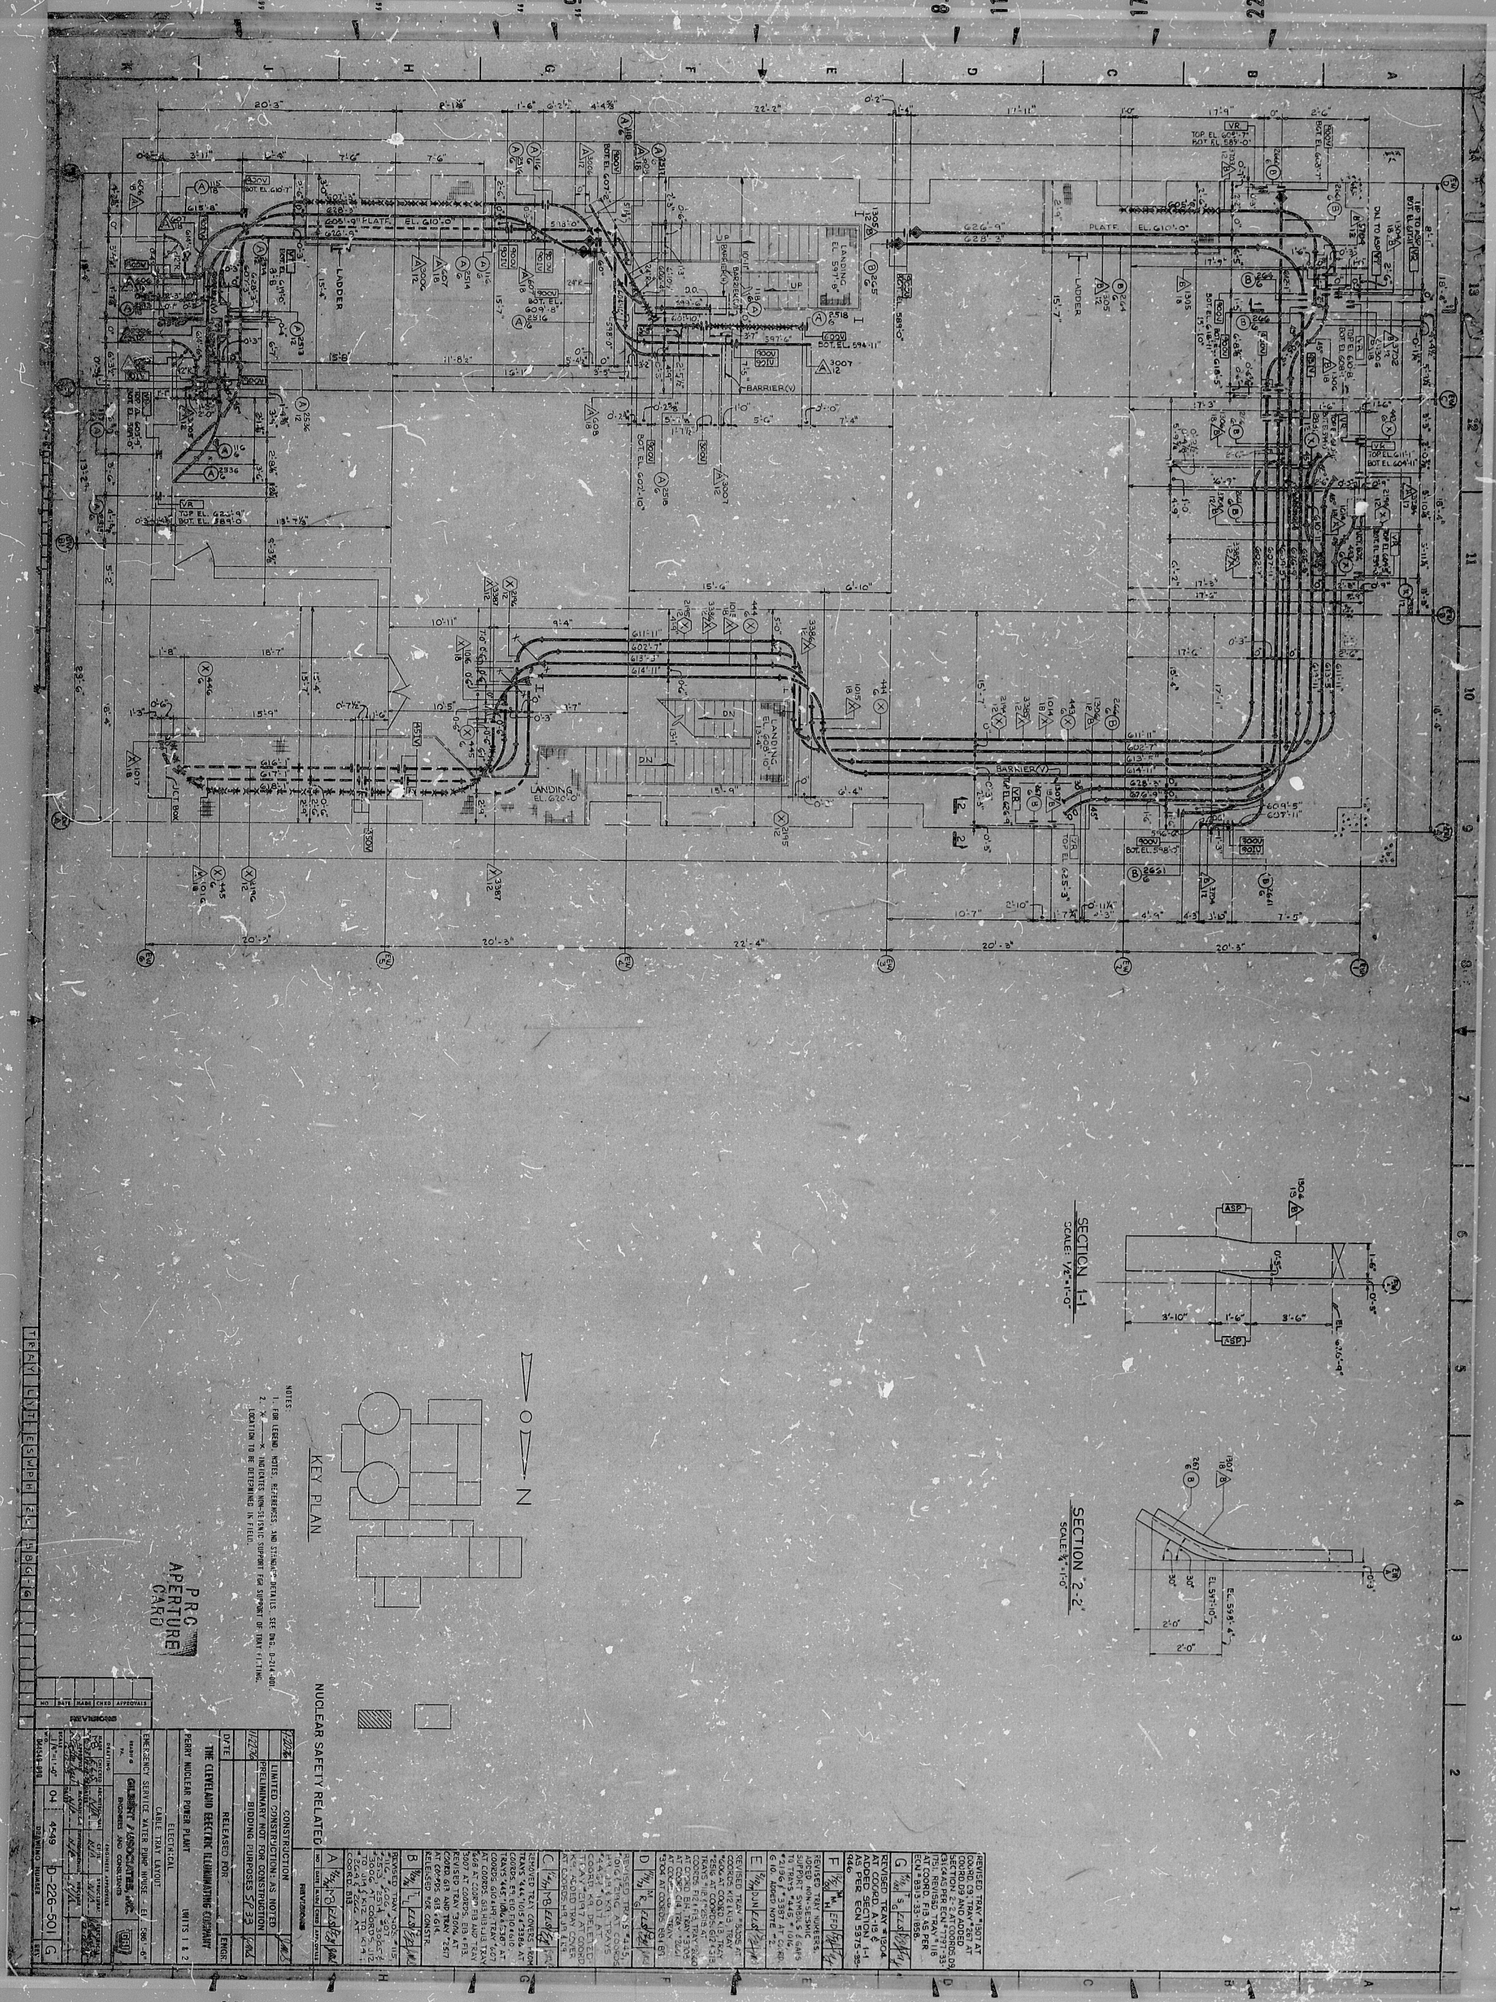
SECTION 1-1
SCALE: 1/2"=1'-0"
SECTION 2-2
SCALE: 1/2"=1'-0"
KEY PLAN
N
NOTES:
1. FOR LEGEND NOTES, REFERENCES, AND DETAILS, SEE DWG. D-214-001
2. ⟶ INDICATES NON-INTEGRAL SUPPORT (FOR SUPPORT OF TRAY FITTING). LOCATION TO BE DETERMINED IN FIELD.
PRC APERTURE CARD
NUCLEAR SAFETY RELATED
CONSTRUCTION
LIMITED CONSTRUCTION WAIVER
PRELIMINARY NOT FOR CONSTRUCTION
BIDDING PURPOSES SF 33
RELEASED FOR
THE CLEVELAND ELECTRIC ILLUMINATING COMPANY
PERRY NUCLEAR POWER PLANT
UNITS 1 & 2
ELECTRICAL
CABLE TRAY LAYOUT
EMERGENCY SERVICE WATER PUMP HOUSE - EL 580'-6"
GILBERT / COMMONWEALTH
D-226-501
C

82 210 0402

RIDS

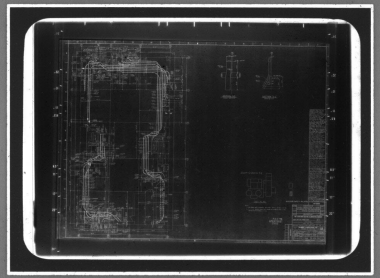

MVM 5824 — FILMSORT® Broad Aperture & Camera Cards and DUPLICARD® Broad Copy Cards — Product of 3M Company, St. Paul, Minn.