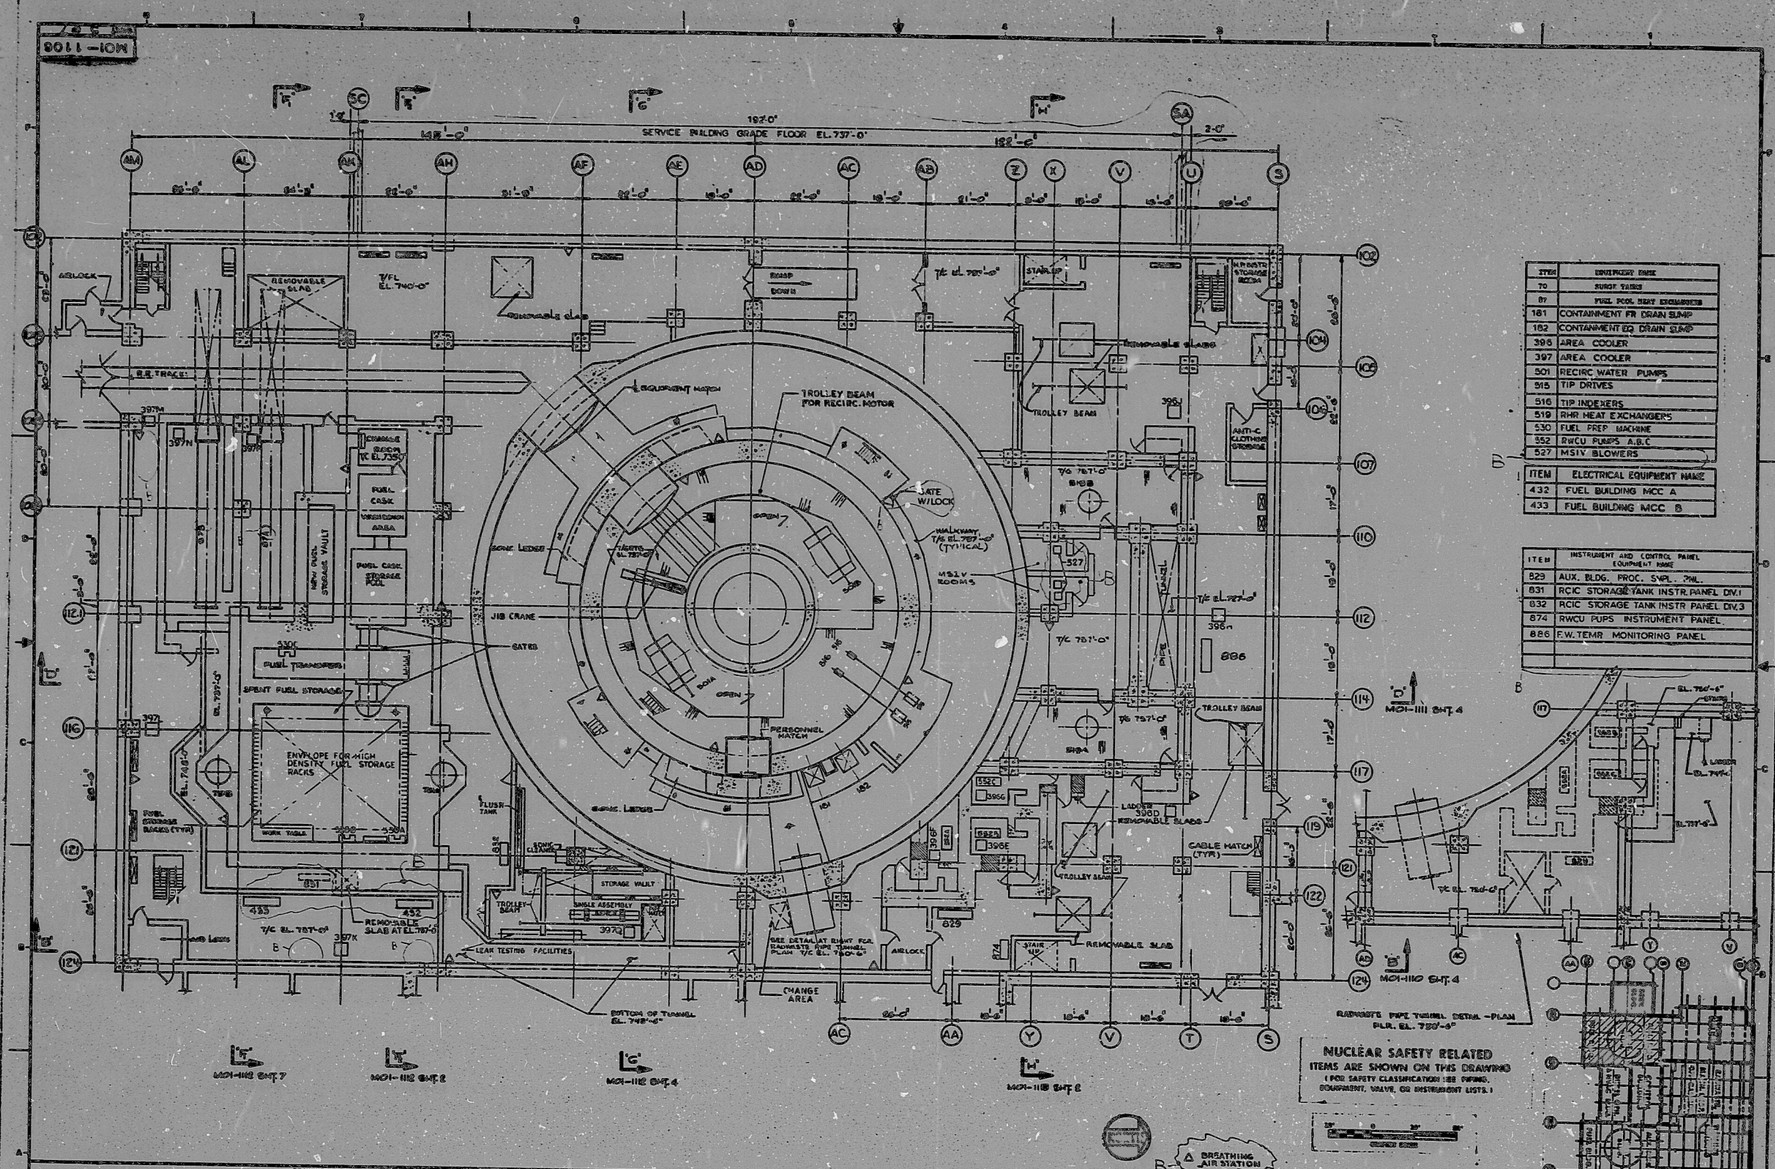

ITEM	EQUIPMENT NAME
70	SURGE TANKS
87	FUEL POOL HEAT EXCHANGERS
181	CONTAINMENT FR DRAIN SUMP
182	CONTAINMENT EQ DRAIN SUMP
396	AREA COOLER
397	AREA COOLER
501	RECIRC WATER PUMPS
515	TIP DRIVES
516	TIP INDEXERS
519	RHR HEAT EXCHANGERS
530	FUEL PREP MACHINE
552	RWCU PUMPS A,B,C
527	MSIV BLOWERS

ITEM	ELECTRICAL EQUIPMENT NAME
432	FUEL BUILDING MCC A
433	FUEL BUILDING MCC B

ITEM	INSTRUMENT AND CONTROL PANEL EQUIPMENT NAME
823	AUX. BLDG. PROC. SNPL. PNL.
831	RCIC STORAGE TANK INSTR. PANEL DIV.1
832	RCIC STORAGE TANK INSTR. PANEL DIV.3
874	RWCU PUMPS INSTRUMENT PANEL
886	F.W. TEMP. MONITORING PANEL

DRAWING RELEASE RECORD

REV.	DATE (MO.)	PREPARED	REVIEWED	APPROVED	PURPOSE	FILM
A	6-9-70				FOR CONSTRUCTION REFERENCE	
B	6-29-70				REVISED INSTRUMENT PANELS, ADDED BREATHING AIR STATION & ITEM 527 FOR CONST. REF.	

R. E. HEIDER 12-19-69 ILLINOIS

SCALE 1"=10'
PROJECT NUMBER 4538

GENERAL ARRANGEMENT
AUX. FUEL BLDG & CONTAINMENT
GRADE FLOOR PLAN EL. 737'-0"
CLINTON POWER STATION
UNIT 1
ILLINOIS POWER COMPANY
CLINTON, ILLINOIS

SARGENT & LUNDY CHICAGO

DRAWING NO. MO1-1108 REV. B
SHEET 5 OF 7

30X

TERA APERTURE CARD

RIDS

8107130106

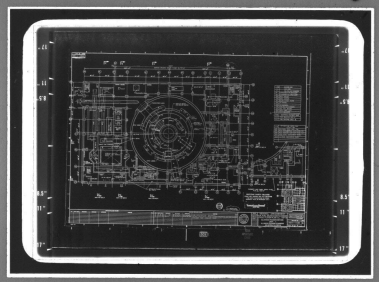

MMM 5824 — FILMSORT® Brand Aperture & Camera Cards and DUPLICARD® Brand Copy Cards — Products of 3M Company, St. Paul, Minn.