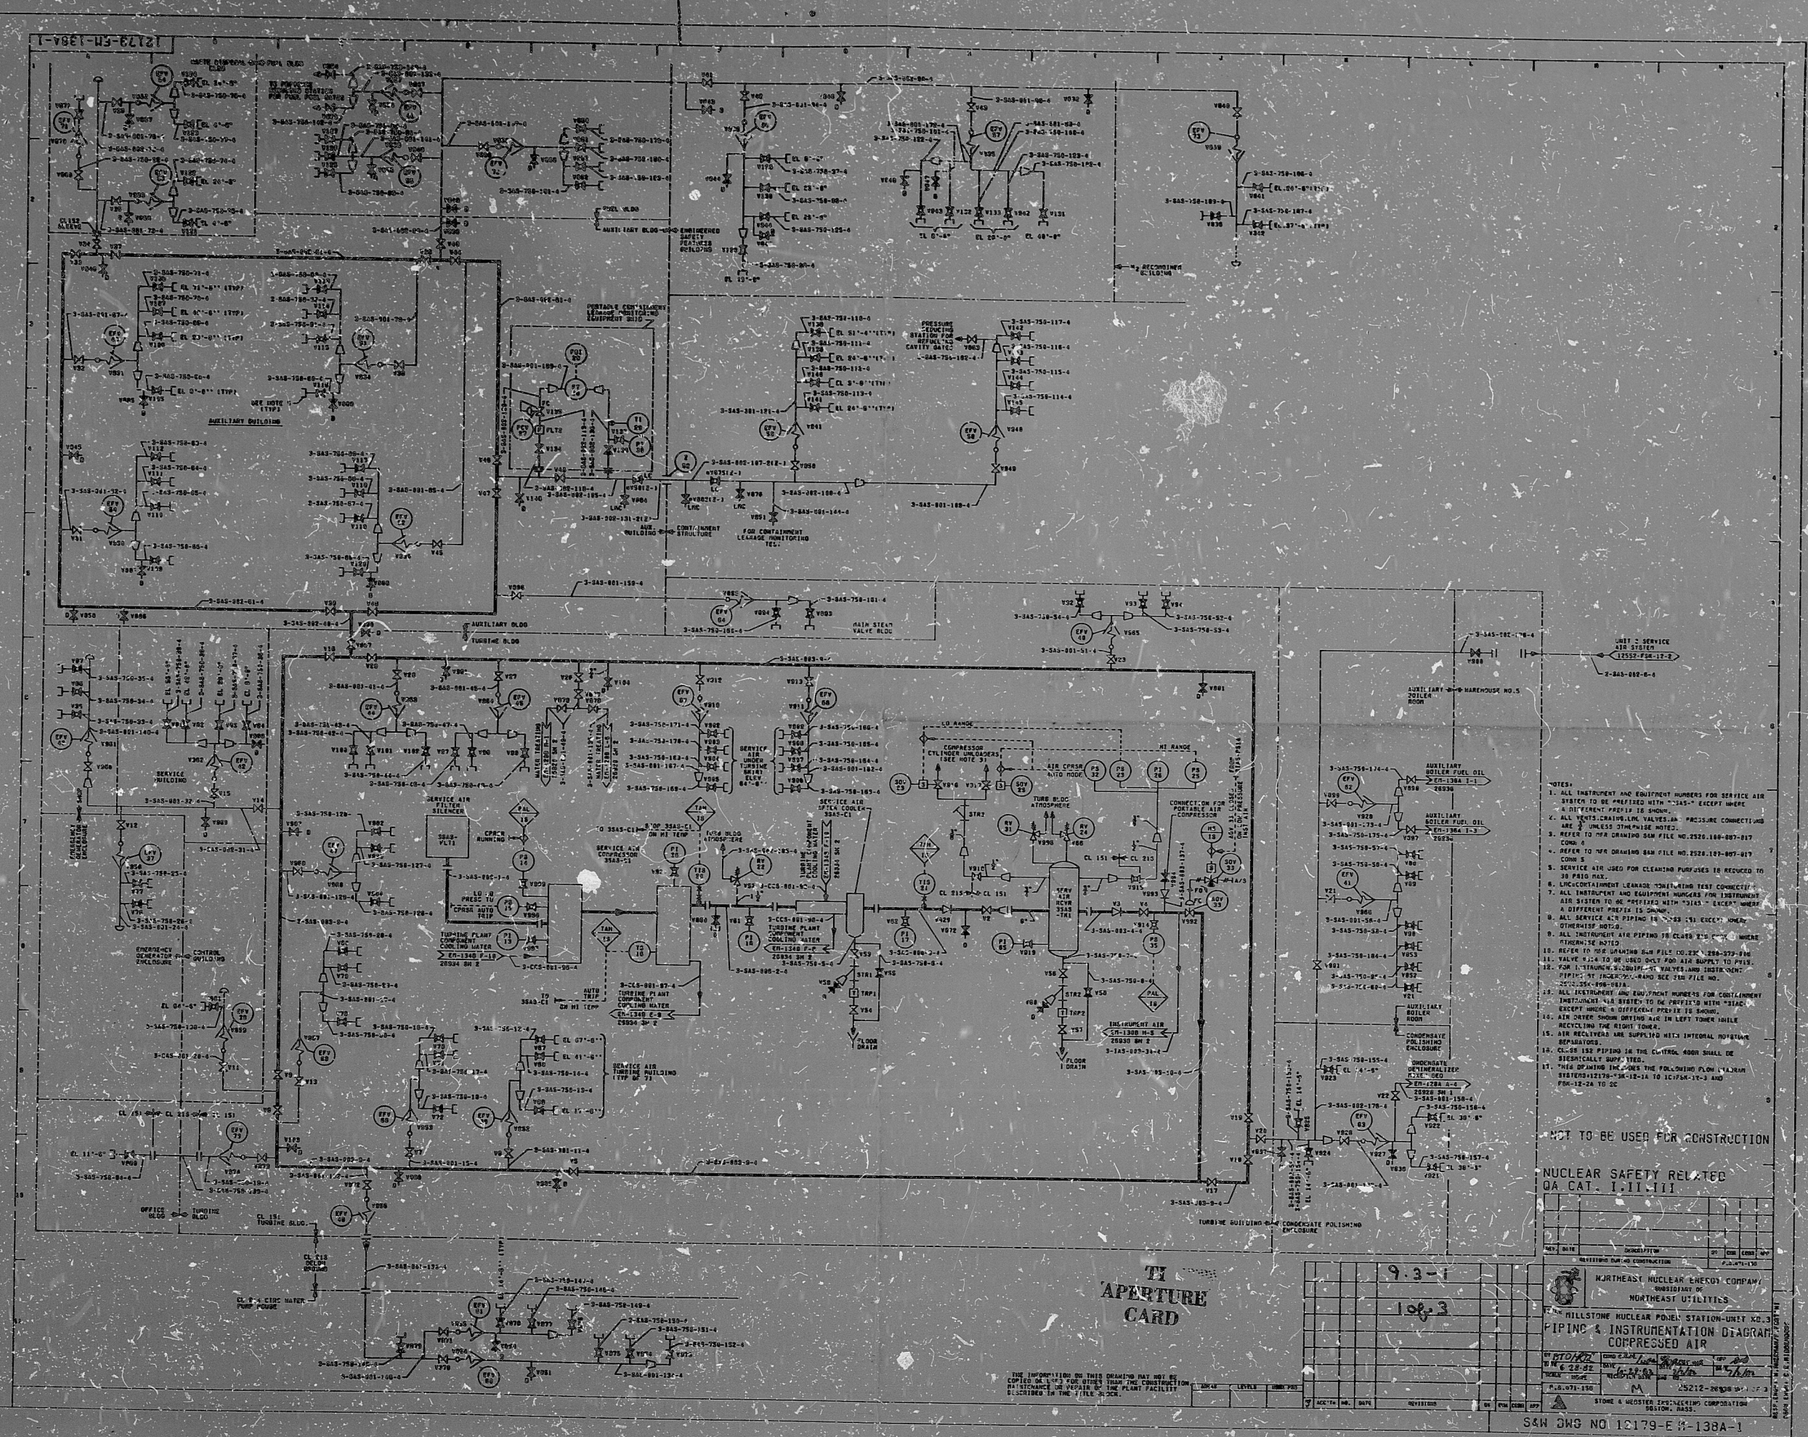
12179-EM-138A-1
AUXILIARY BUILDING
AUXILIARY BLDG
TURBINE BLDG
SERVICE BUILDING
CONTAINMENT BUILDING
ENGINEERED SAFETY FEATURES BUILDING
MAIN STEAM VALVE BLDG
AUXILIARY BOILER ROOM
WAREHOUSE NO.5
CONDENSATE POLISHING ENCLOSURE
TURBINE BUILDING
OFFICE BLDG
NOT TO BE USED FOR CONSTRUCTION
NUCLEAR SAFETY RELATED
QA CAT. I,II,III
NORTHEAST NUCLEAR ENERGY COMPANY
SUBSIDIARY OF
NORTHEAST UTILITIES
MILLSTONE NUCLEAR POWER STATION-UNIT NO.3
PIPING & INSTRUMENTATION DIAGRAM
COMPRESSED AIR
STONE & WEBSTER ENGINEERING CORPORATION
BOSTON, MASS.
S&W DWG NO 12179-EM-138A-1
9.3-1
10 of 3
TI APERTURE CARD

PDR RIDS

8406020326

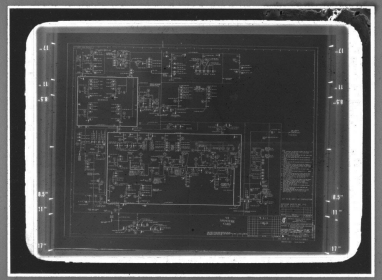

MMM 5824 — FILMSORT® Brand Aperture & Camera Cards and DUPLICARD® Brand Copy Cards — Product of 3M Company, St. Paul, Minn.