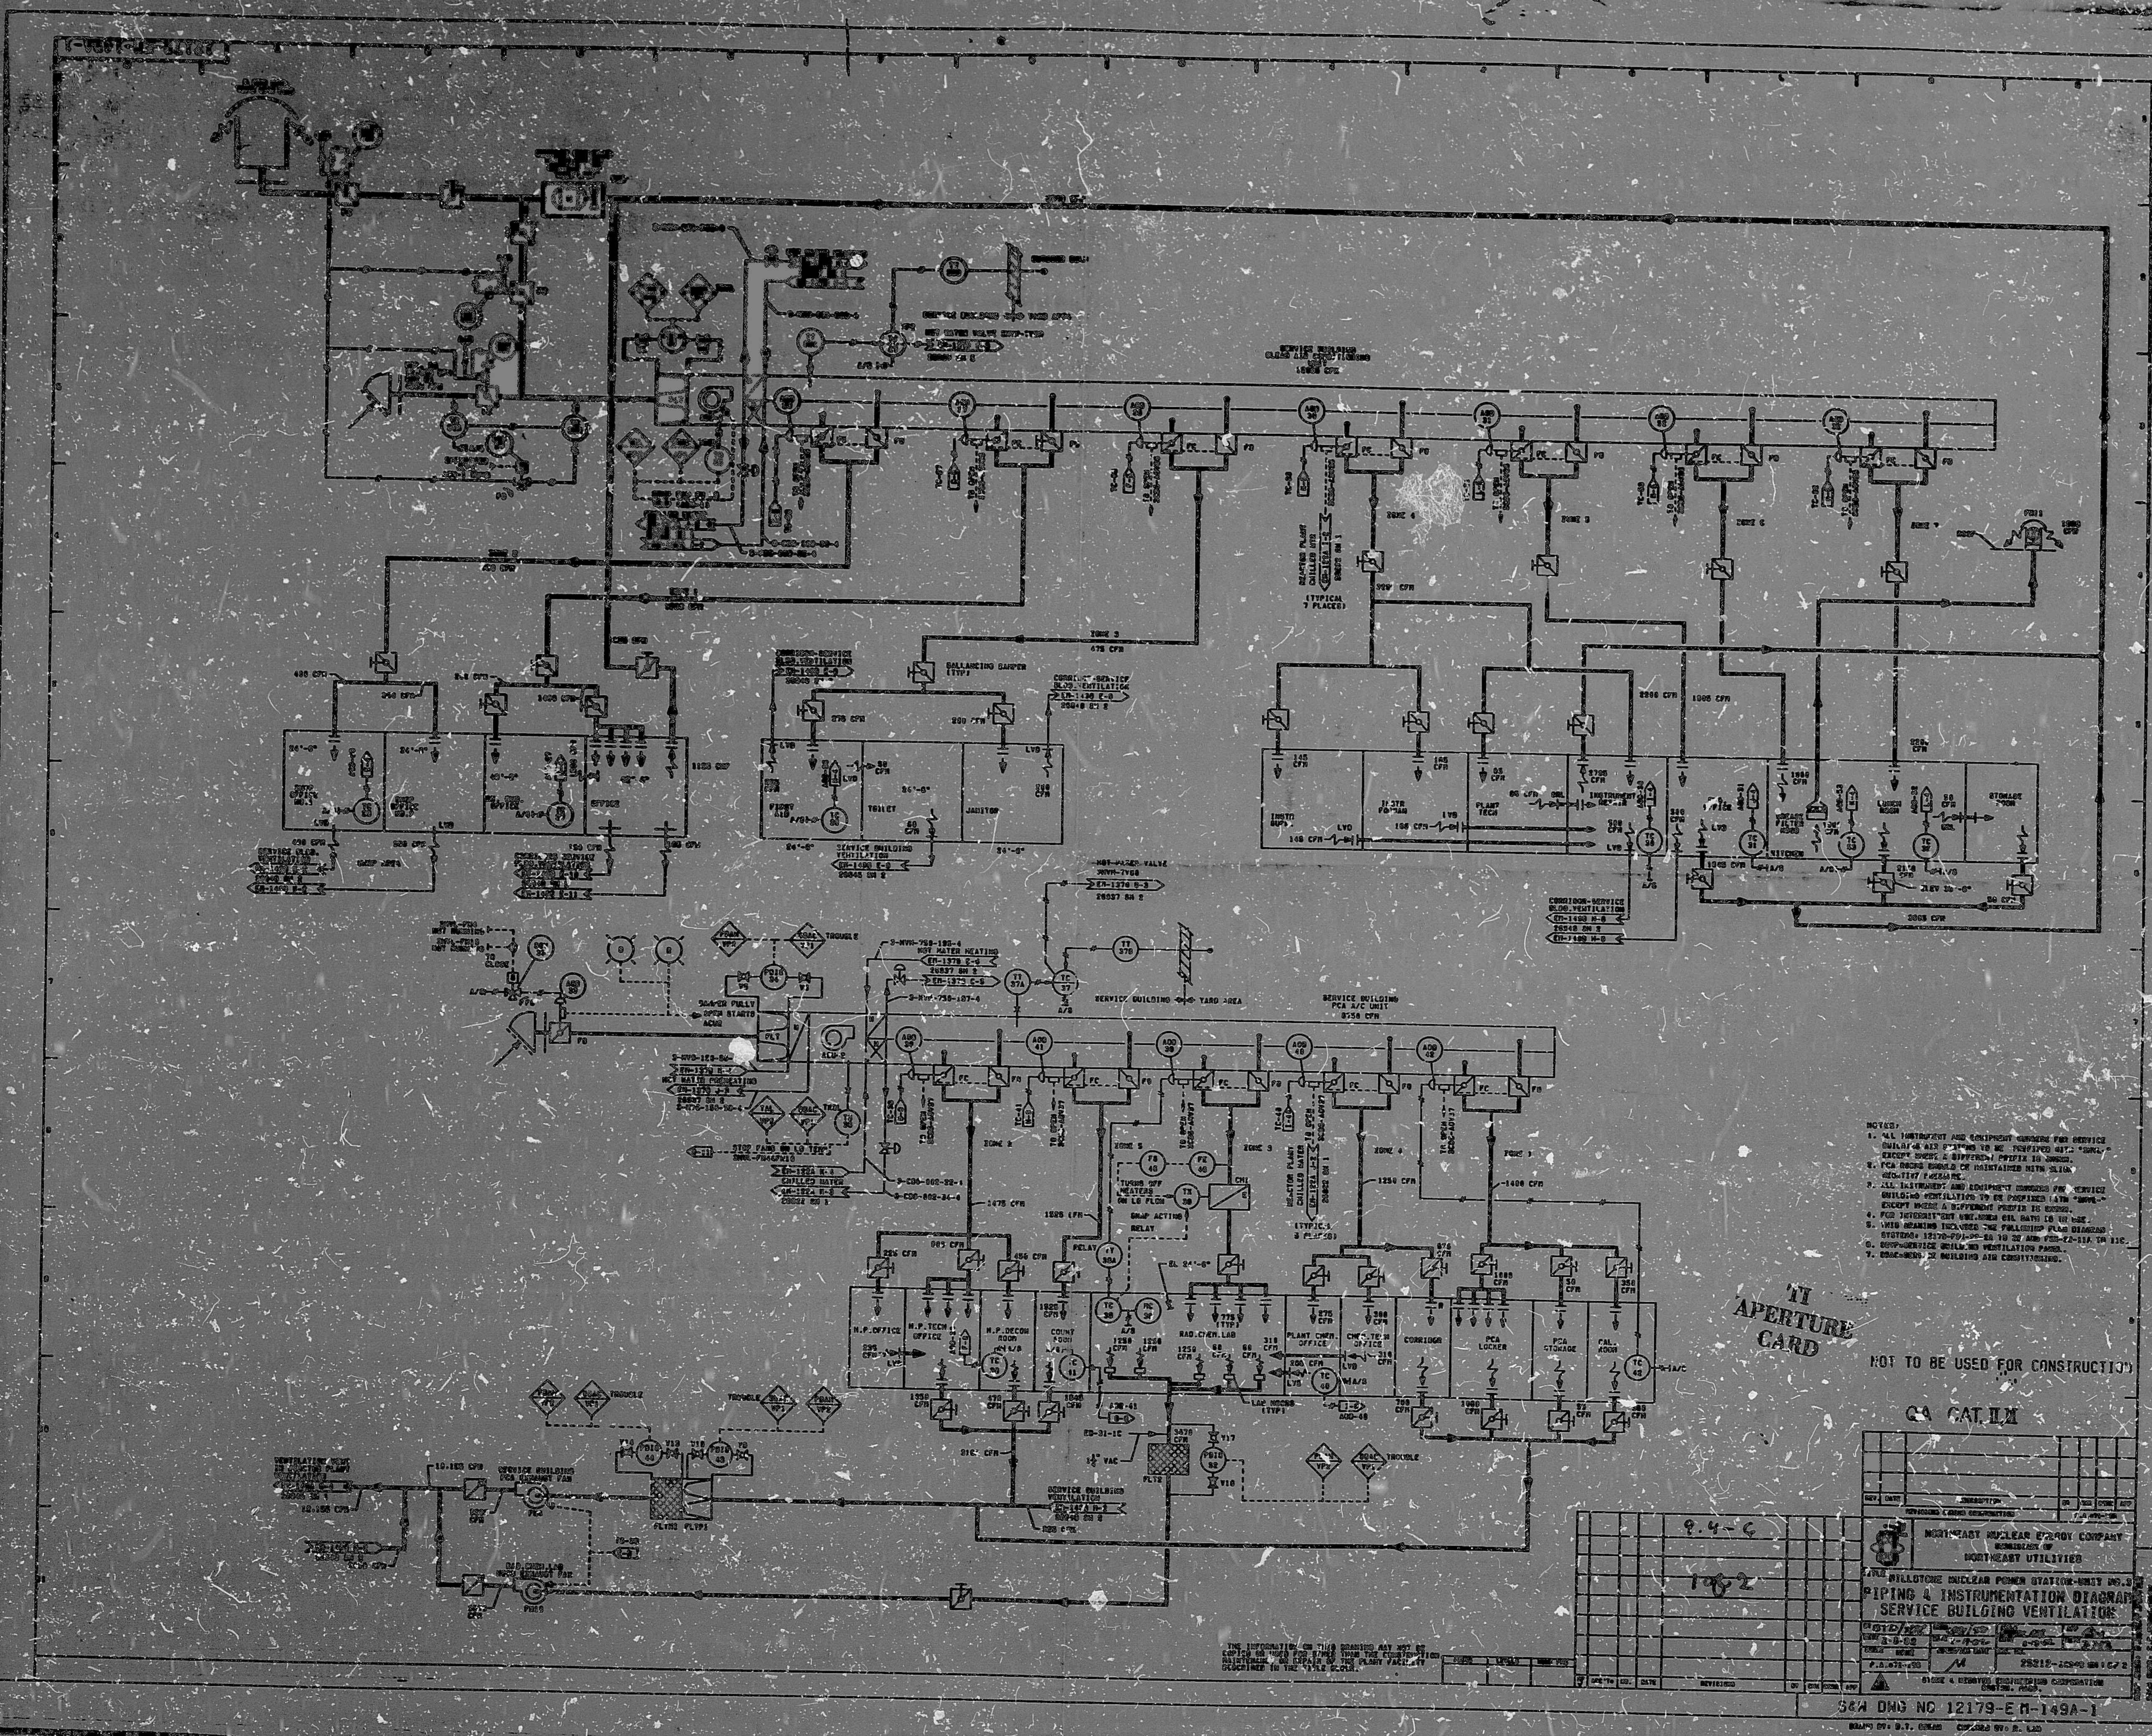

NOT TO BE USED FOR CONSTRUCTION
QA CAT. II, III
TI APERTURE CARD
NORTHEAST NUCLEAR ENERGY COMPANY
SUBSIDIARY OF
NORTHEAST UTILITIES
MILLSTONE NUCLEAR POWER STATION-UNIT NO.3
PIPING & INSTRUMENTATION DIAGRAM
SERVICE BUILDING VENTILATION
S&W DWG NO 12179-EM-149A-1
9.4-6
1 of 2
SERVICE BUILDING PCA A/C UNIT
SERVICE BUILDING YARD AREA
H.P.OFFICE
H.P.TECH OFFICE
H.P.DECON ROOM
COUNT ROOM
RAD.CHEM.LAB
PLANT CHEM. OFFICE
CHEM.TECH OFFICE
CORRIDOR
PCA LOCKER
PCA STORAGE
CAL. ROOM
TOILET
JANITOR
FIRST AID
INSTR SUPV.
INSTR FOREMAN
PLANT TECH
INSTRUMENT REPAIR
KITCHEN
LUNCH ROOM
STORAGE ROOM

PDR RIDS

8406020409

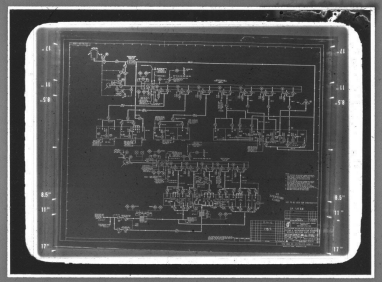

MMM 5824 — FILMSORT® Brand Aperture & Camera Cards and DUPLICARD® Brand Copy Cards — Product of 3M Company, St. Paul, Minn.