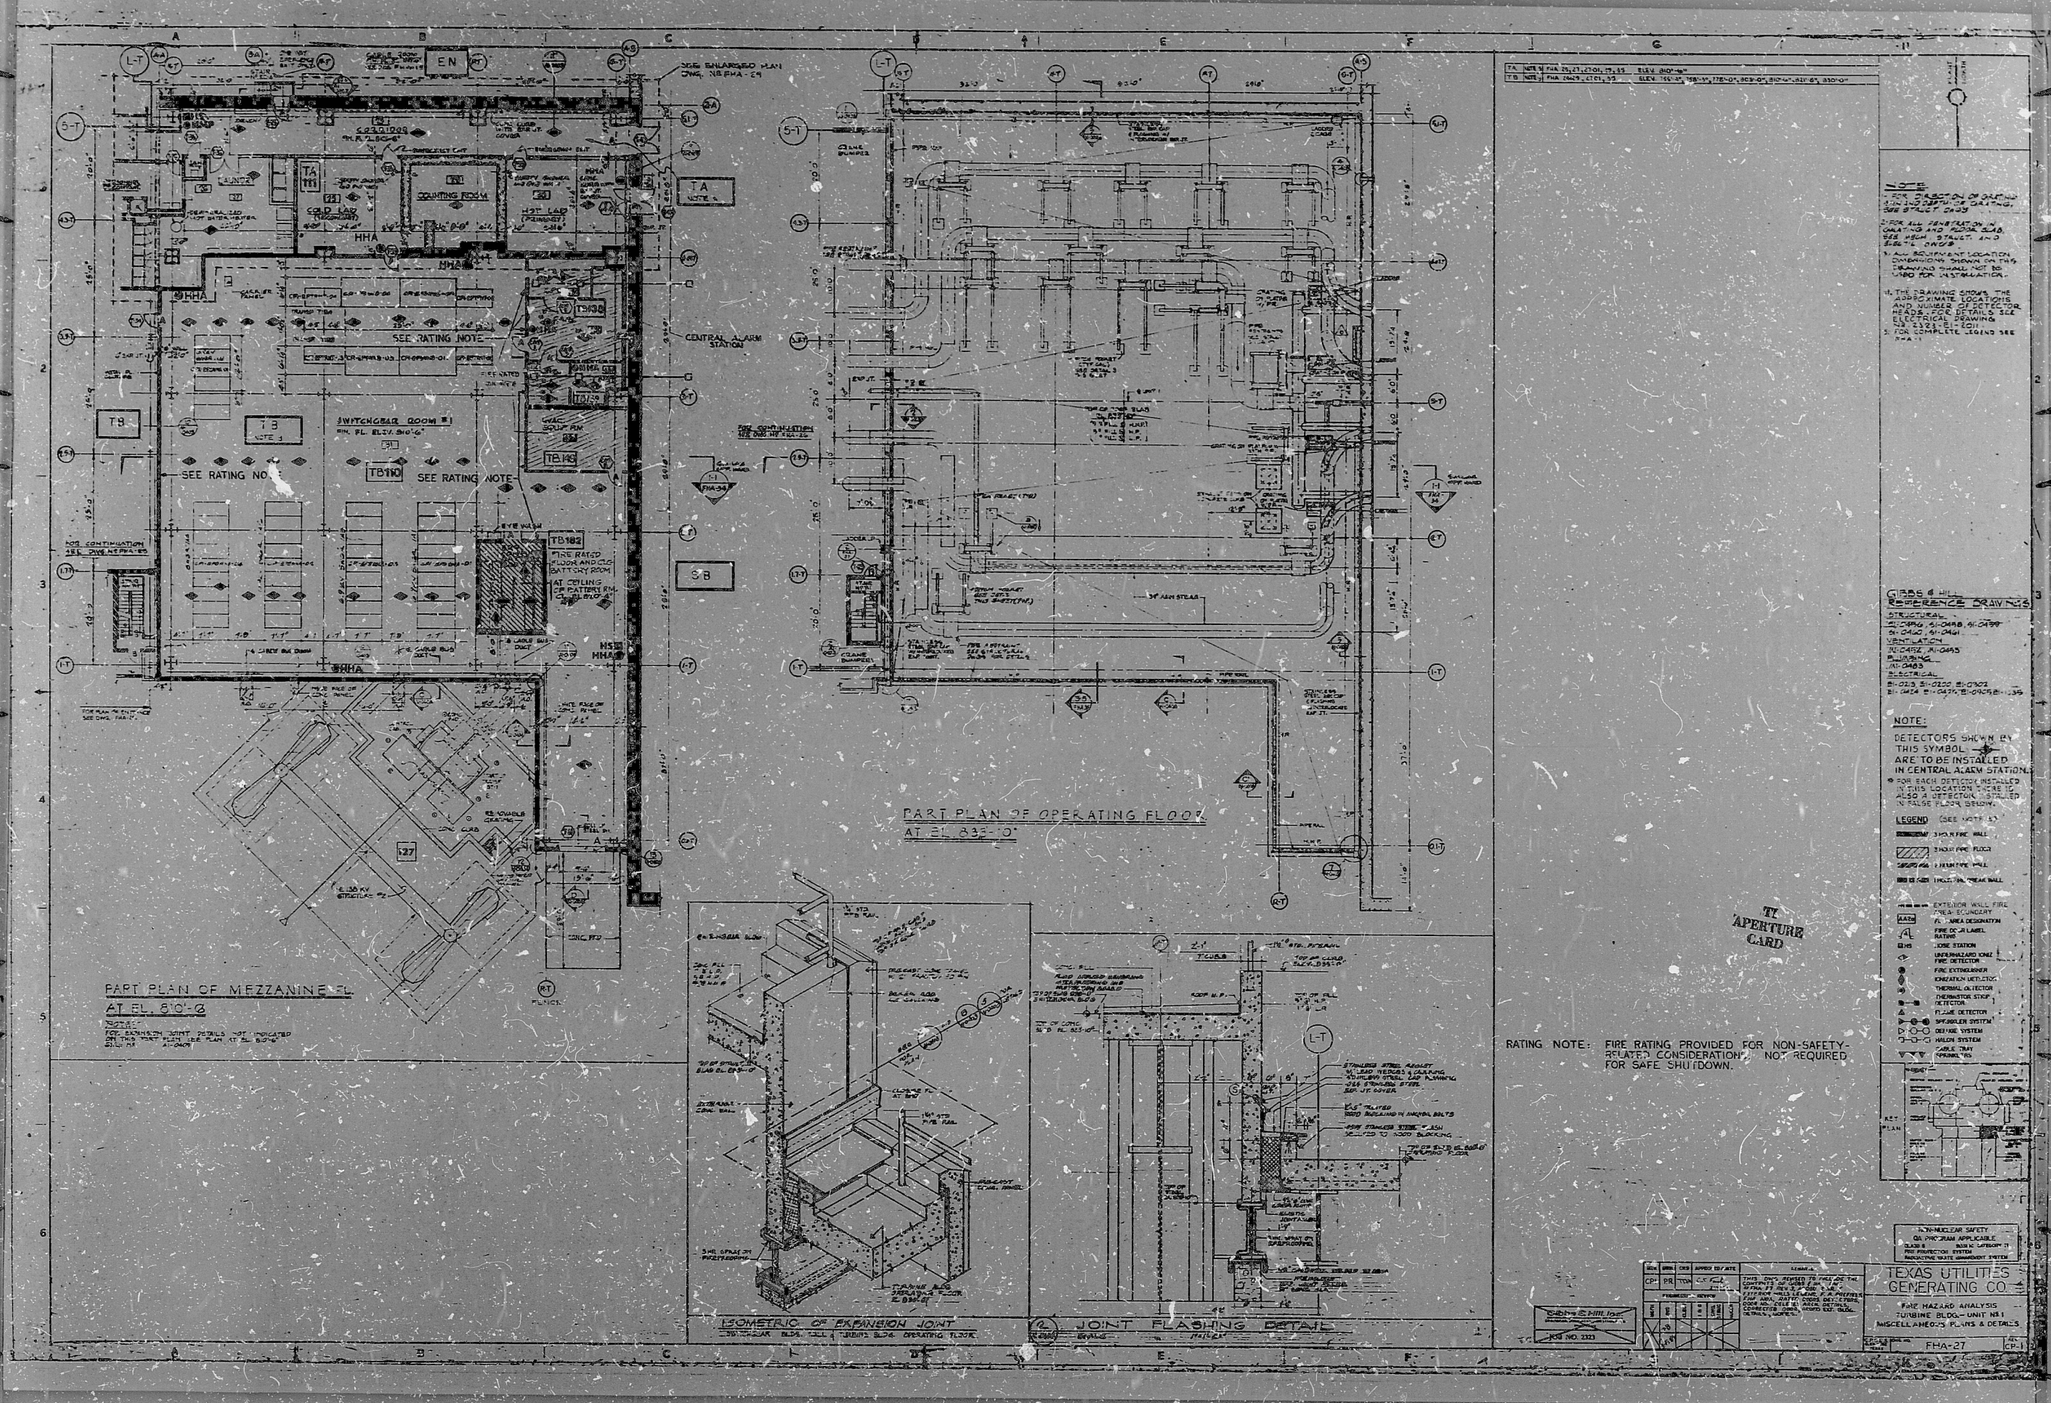
PART PLAN OF MEZZANINE EL
AT EL. 810'-0
PART PLAN OF OPERATING FLOOR
AT EL. 835'-0"
ISOMETRIC OF EXPANSION JOINT
JOINT FLASHING DETAIL
SWITCHGEAR ROOM #1
SEE RATING NOTE
CENTRAL ALARM STATION
RATING NOTE: FIRE RATING PROVIDED FOR NON-SAFETY-RELATED CONSIDERATIONS, NOT REQUIRED FOR SAFE SHUTDOWN.
NOTE:
DETECTORS SHOWN BY THIS SYMBOL ARE TO BE INSTALLED IN CENTRAL ALARM STATION.
LEGEND
TEXAS UTILITIES GENERATING CO.
FIRE HAZARD ANALYSIS
TURBINE BLDG.- UNIT #1
MISCELLANEOUS PLANS & DETAILS
FHA-27
TI APERTURE CARD

8408300330

PDR RIDS

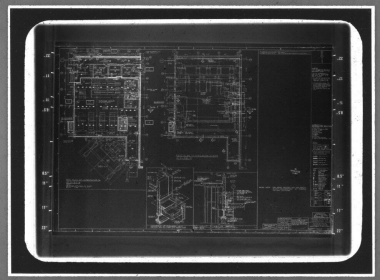

MMM 5824 FILMSORT® Brand Aperture & Camera Cards and DUPLICARD® Brand Copy Cards — Product of 3M Company, St. Paul, Minn.