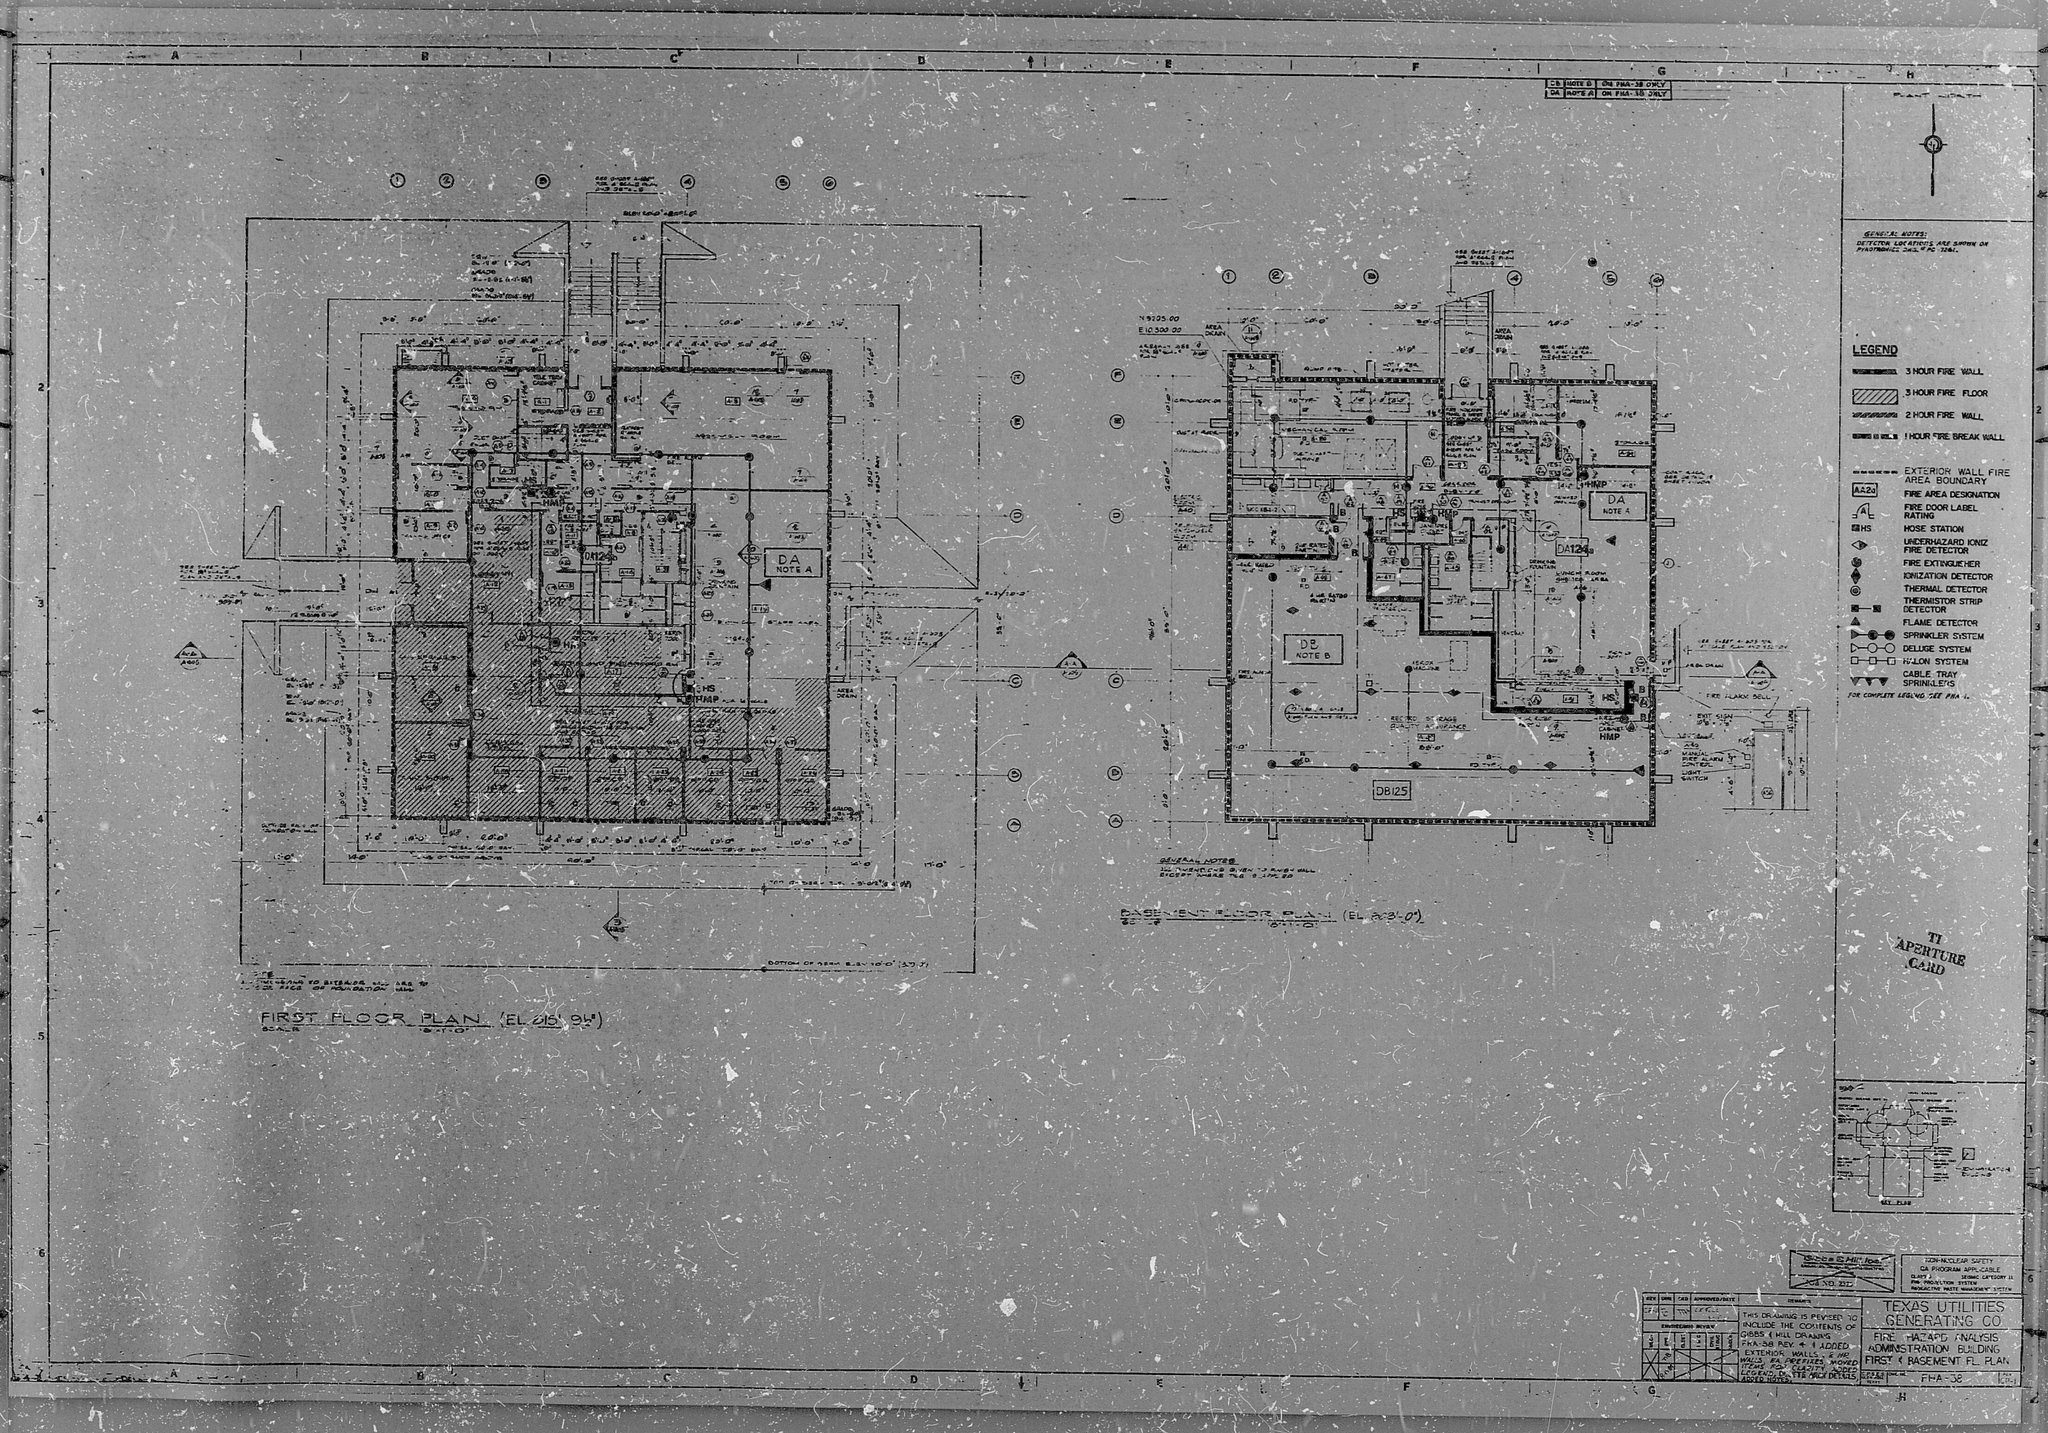
FIRST FLOOR PLAN (EL 215' 9¼")
BASEMENT FLOOR PLAN (EL 203'-0")
DA NOTE A
DB NOTE B
DA124
DB125
HS
HMP
GENERAL NOTES:
DETECTOR LOCATIONS ARE SHOWN ON PHOTOMONIC DWG. # PD-12361.
LEGEND
3 HOUR FIRE WALL
3 HOUR FIRE FLOOR
2 HOUR FIRE WALL
1 HOUR FIRE BREAK WALL
EXTERIOR WALL FIRE AREA BOUNDARY
FIRE AREA DESIGNATION
FIRE DOOR LABEL RATING
HOSE STATION
UNDERHAZARD IONIZ FIRE DETECTOR
FIRE EXTINGUISHER
IONIZATION DETECTOR
THERMAL DETECTOR
THERMISTOR STRIP DETECTOR
FLAME DETECTOR
SPRINKLER SYSTEM
DELUGE SYSTEM
HALON SYSTEM
CABLE TRAY SPRINKLERS
FOR COMPLETE LEGEND SEE FHA 1.
TI APERTURE CARD
NON-NUCLEAR SAFETY
QA PROGRAM APPL. CABLE
QUALITY I SEISMIC CATEGORY II
FIRE PROTECTION SYSTEM
PRODUCTION WASTE MANAGEMENT SYSTEM
THIS DRAWING IS REVISED TO INCLUDE THE CONTENTS OF GIBBS & HILL DRAWING FHA-38 REV. 4. 1 ADDED EXTERIOR WALLS & WE WALLS FA-PREFIXES MOVED TO FA-2 FA-3 & FA-4 DRAWINGS, SYR NOTE DETAILS ADDED TO DWG.
TEXAS UTILITIES GENERATING CO
FIRE HAZARD ANALYSIS
ADMINISTRATION BUILDING
FIRST & BASEMENT FL. PLAN
FHA-38

8408300405

PDR RIDS

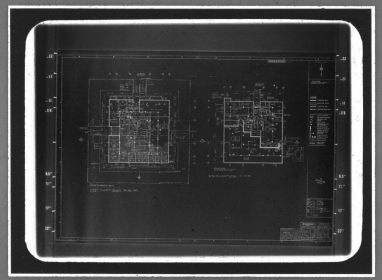

MMM 5824 FILMSORT® Brand Aperture & Camera Cards and DUPLICARD® Brand Copy Cards — Product of 3M Company, St. Paul, Minn.